
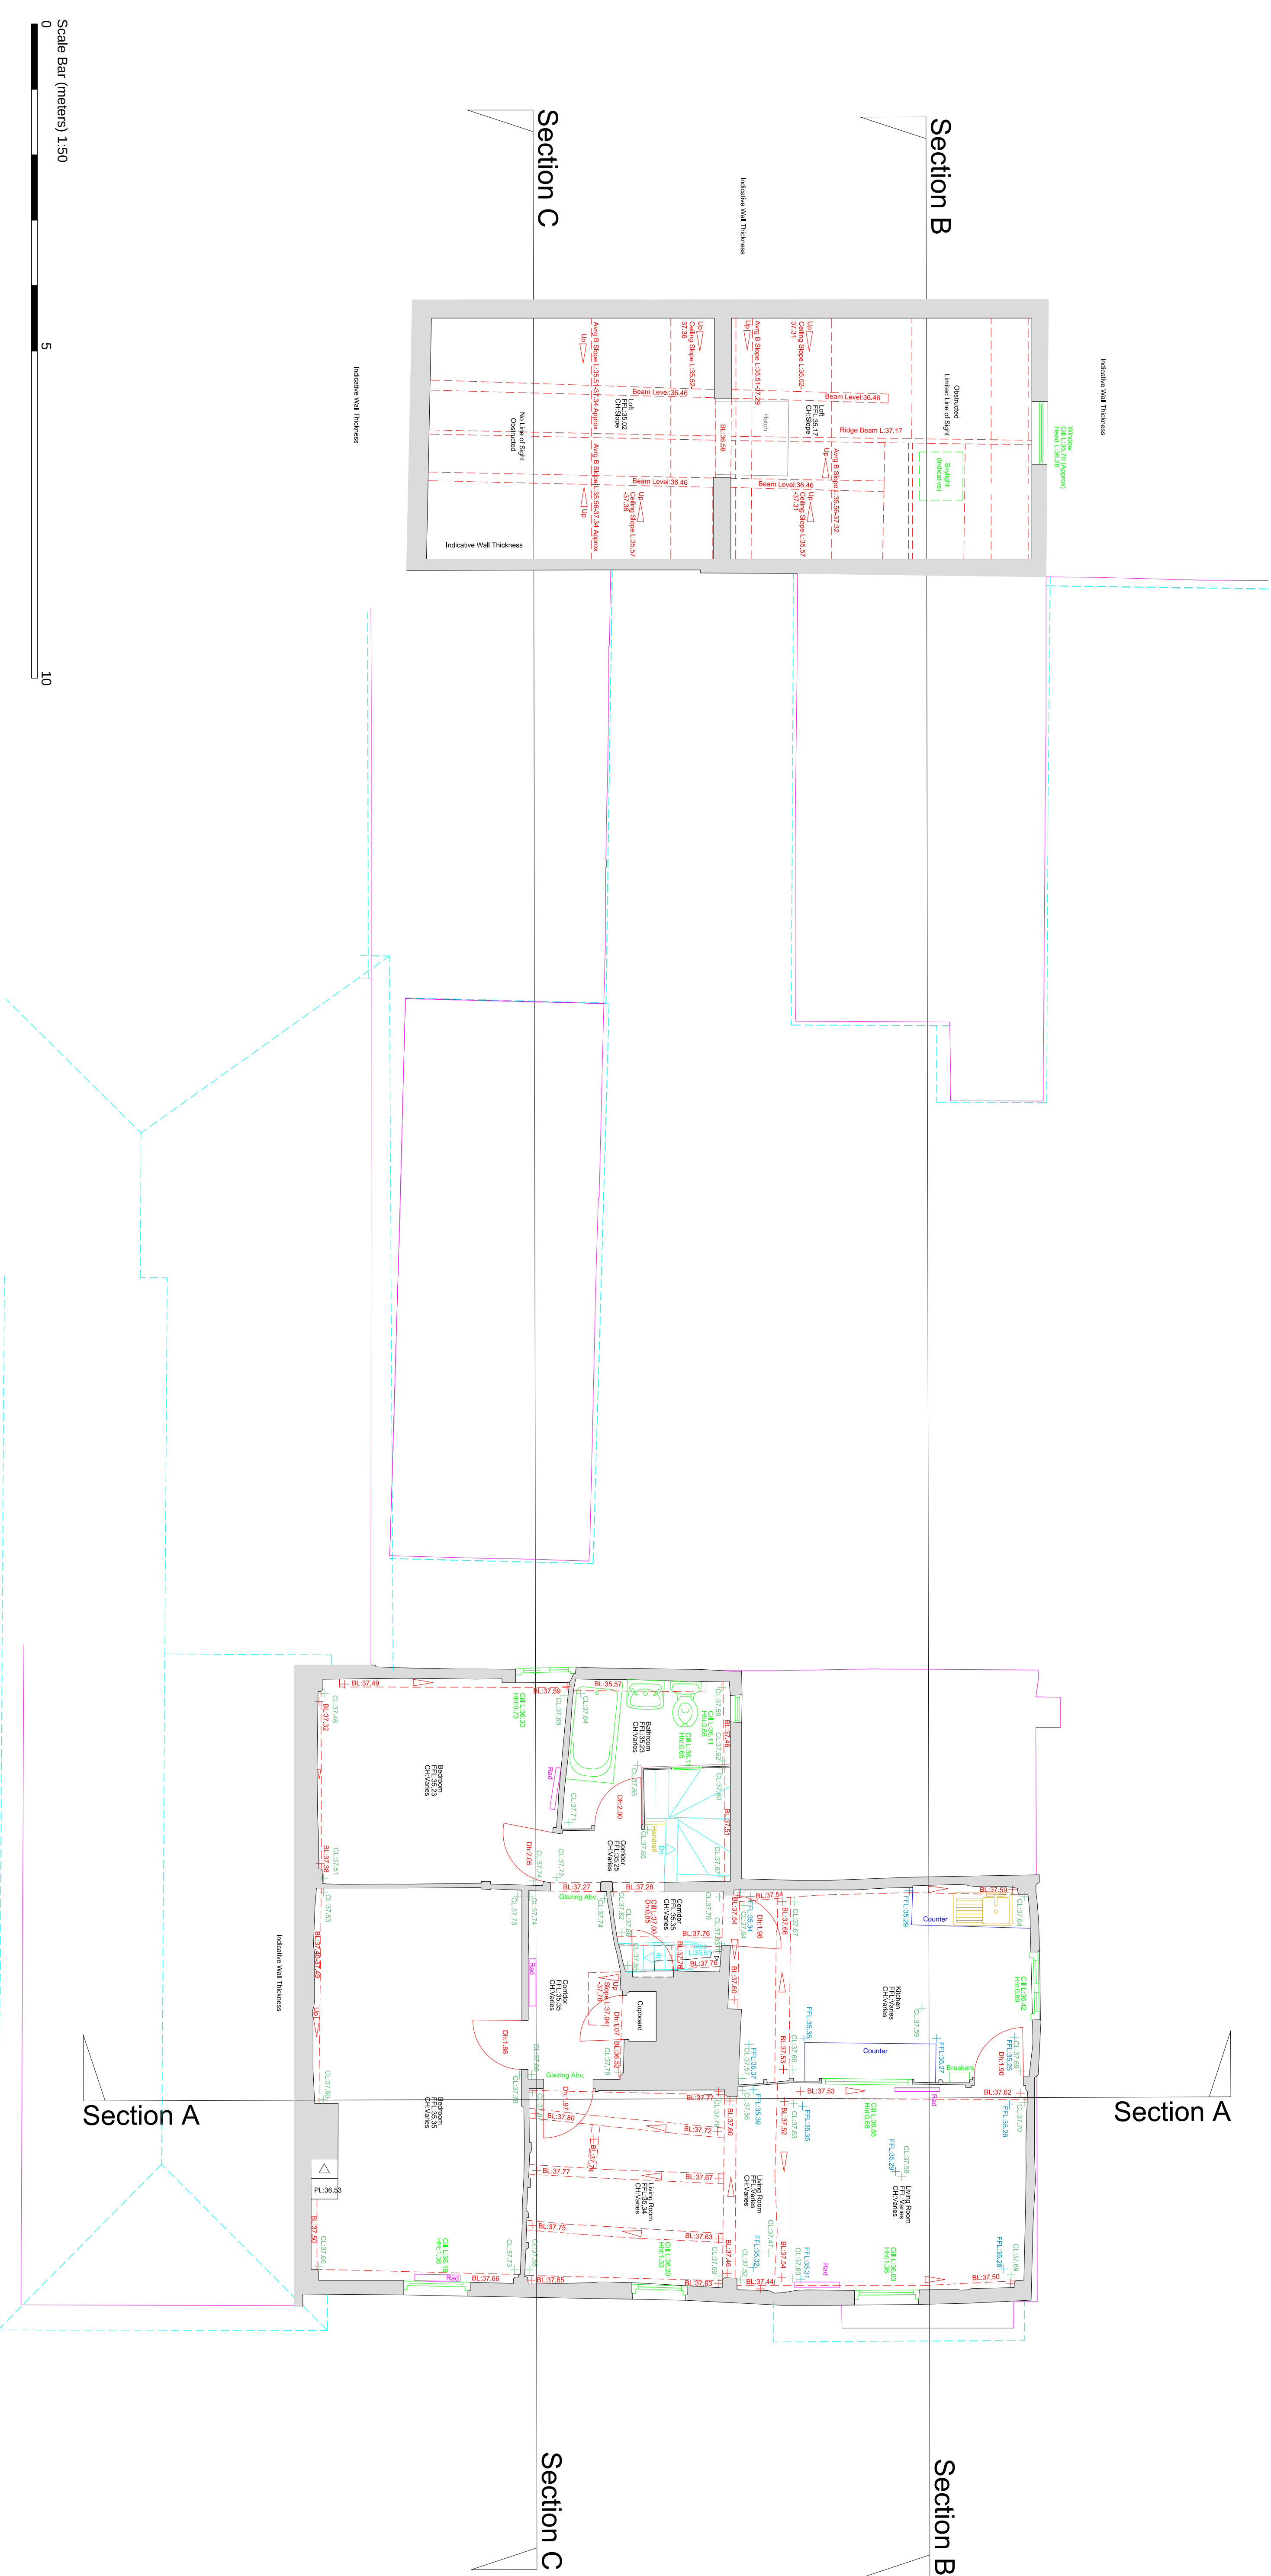


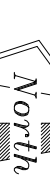

NOTES
SURVEY IS BASED ON OS GRID SYSTEM
ORIGINATING FROM STATION 1
@ E 521494.298, N 115917.821, RL 32.381

[illegible]

Orientation		Rev.	Date	Description
				

Client		G3 Architecture		SeSurveying	
Drawing Title		First Floor Plan		Job Title	
Scale		Date	Drawn	Job No.	
1:50 @ A1		27/08/24	CHADHIMBME	007/08/24	
Surveyed by		Checked	SE	Drawing No.	
CHAD				003	
				Rev.	
				-	