
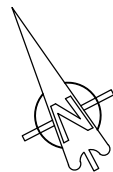



© COPYRIGHT IN THIS DRAWING AND WORK EXECUTED IS AND REMAINS THE PROPERTY OF SCANDIA-HUS LIMITED AND OR ITS SUBSIDIARIES IN ACCORDANCE WITH THE PROVISIONS OF THE COPYRIGHT ACT. PERMISSION TO PRODUCE COPIES OR MODIFIED DRAWINGS IN WHOLE OR IN PART FOR ANY PURPOSE SHOULD BE OBTAINED FROM SCANDIA-HUS LIMITED & ANY SUCH REPRODUCTIONS SHOULD INCLUDE THIS & THE FOREGOING STATEMENT

[illegible]

INTERNAL FLOOR AREA = 63 SQM

TOTAL INTERNAL GF + FF AREA = 204 SQM (2196 SQ. FT)

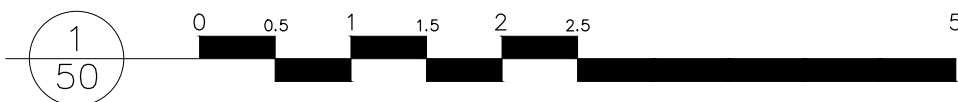

 
SCANDIA-HUS BUSINESS PARK,
FELCOURT ROAD, FELCOURT, EAST GRINSTEAD,
WEST SUSSEX, RH19 2LP : TEL 01342 838060

FOR
MS. FRANKLAND

SITE
ASHFOLD, HORSHAM ROAD
RUSPER, WEST SUSSEX
RH12 4QX

TITLE

PROPOSED DWELLING
FIRST FLOOR PLAN

C/No. 244242	O/No.	SCALE 1:50@A2
DRAWN CC	DRAWING NUMBER 03	
DATE 26/01/26		
		REV C