

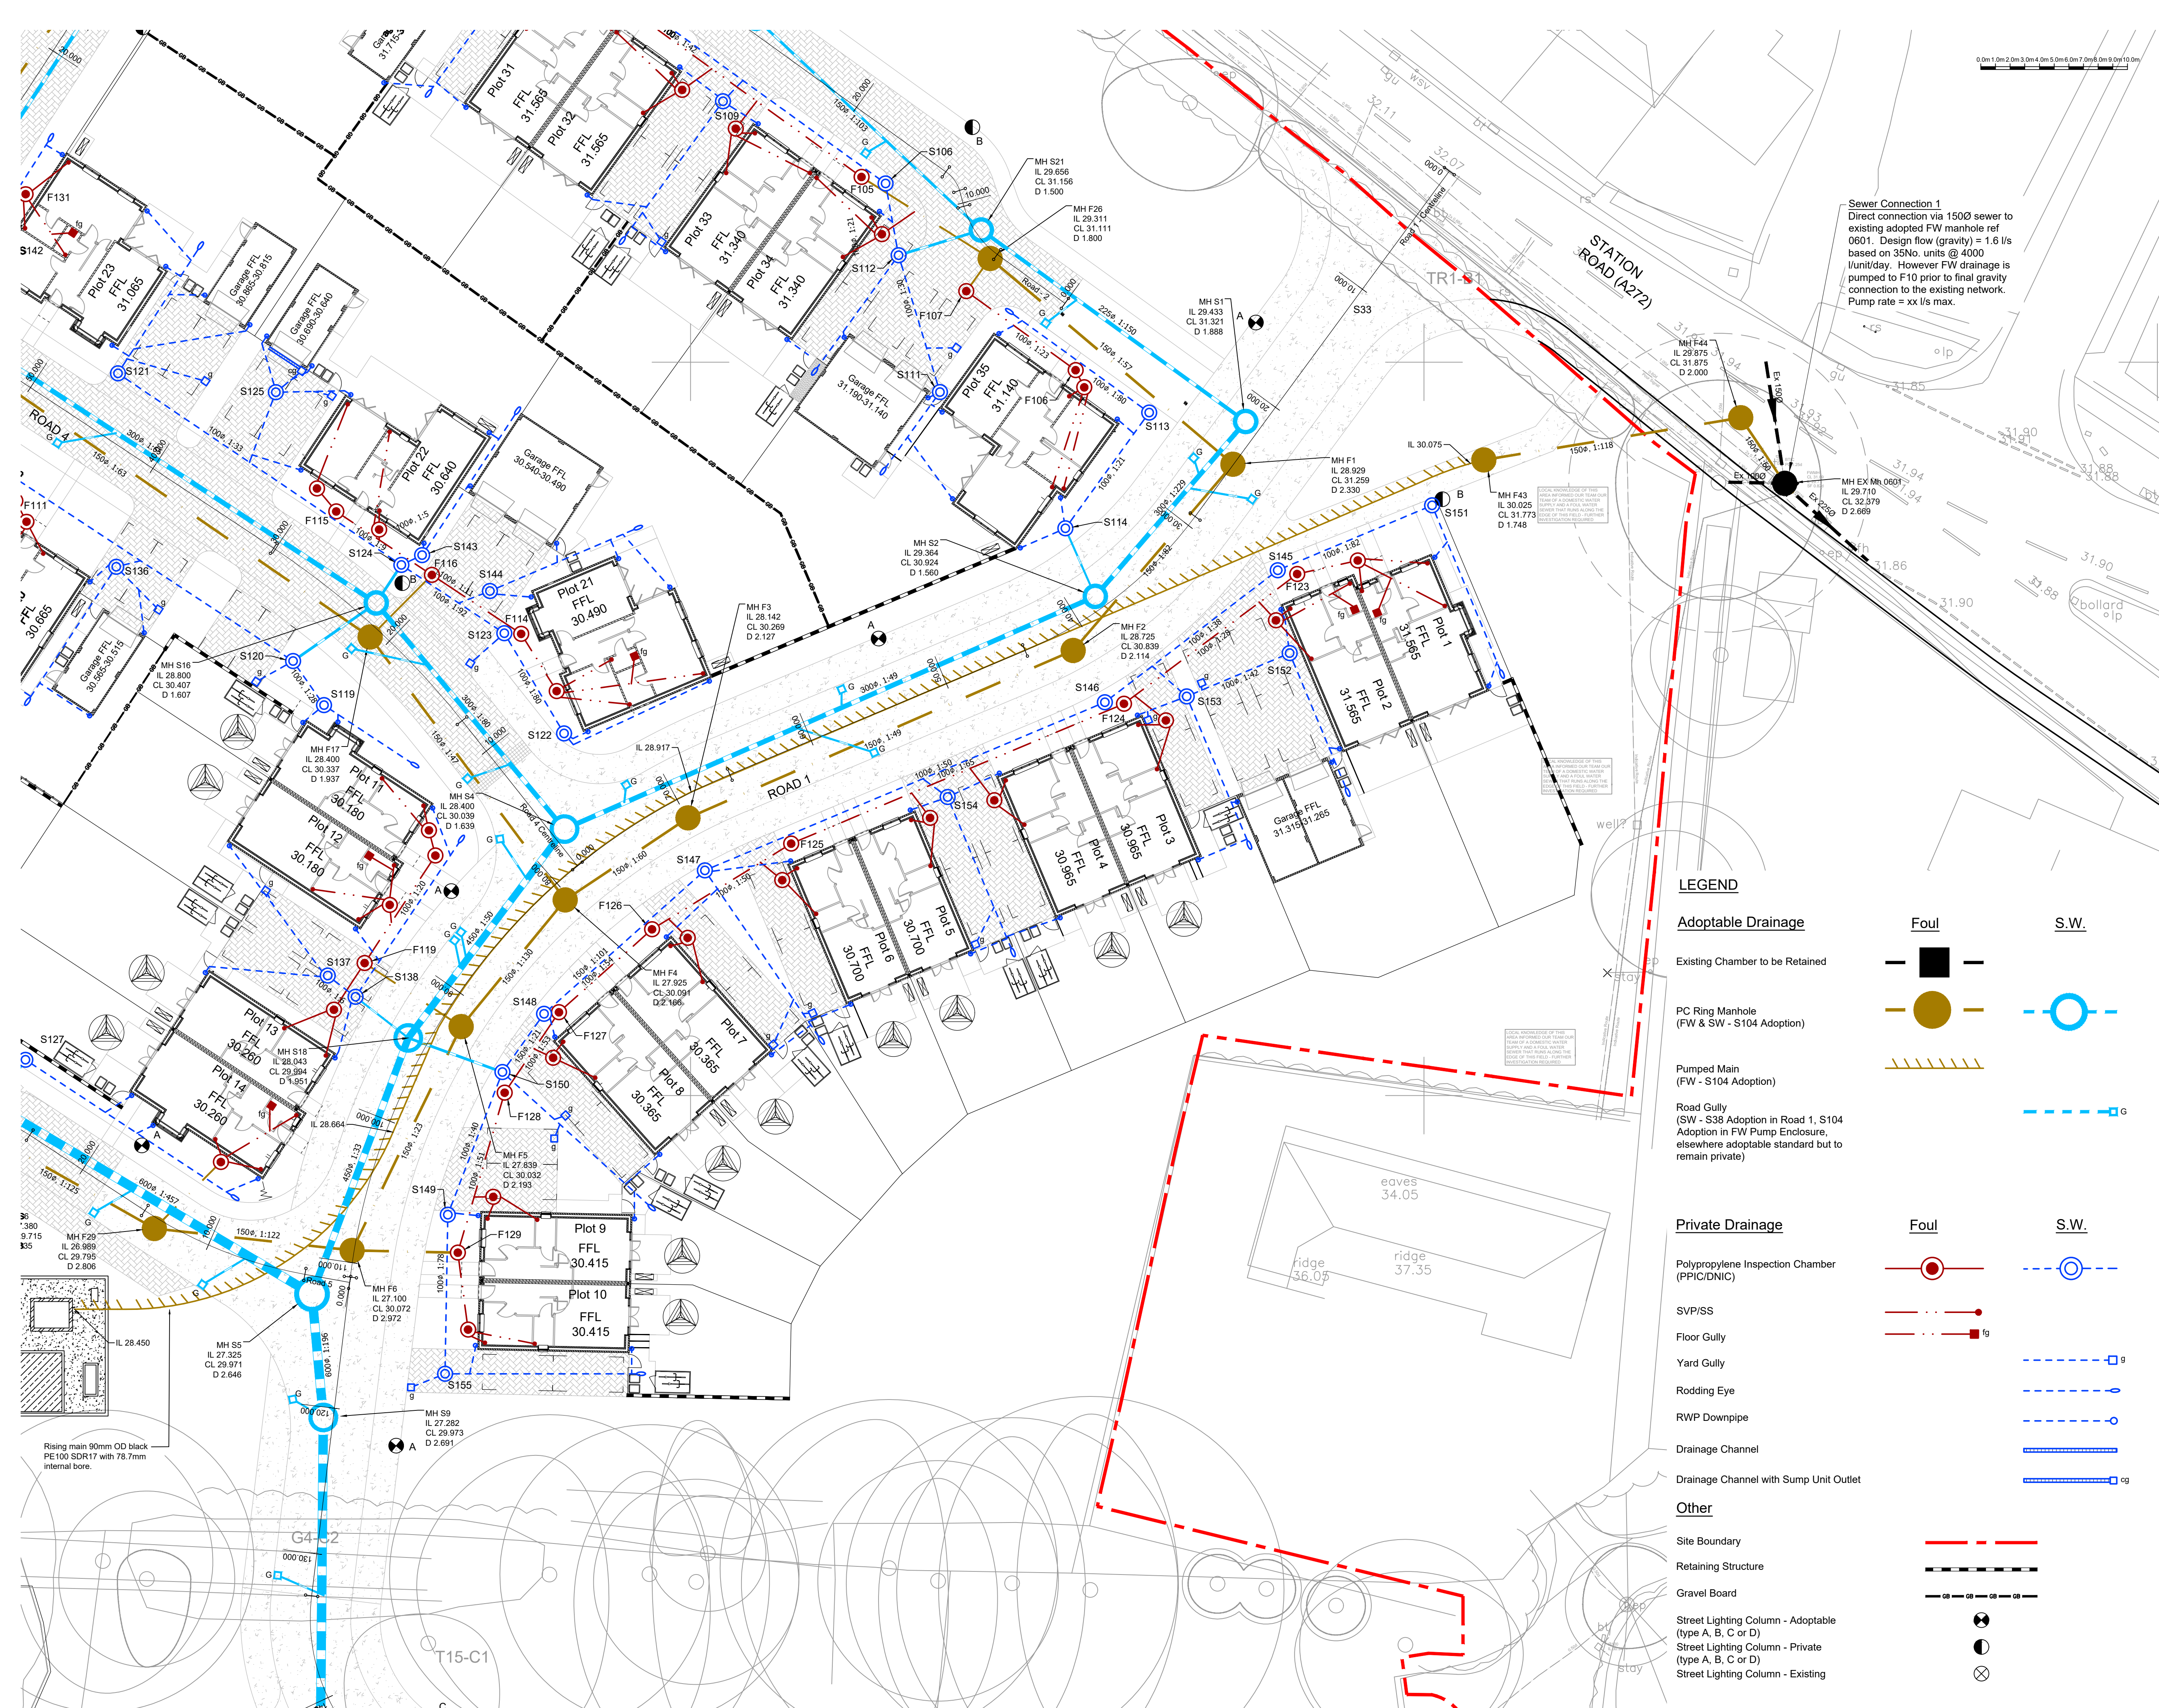


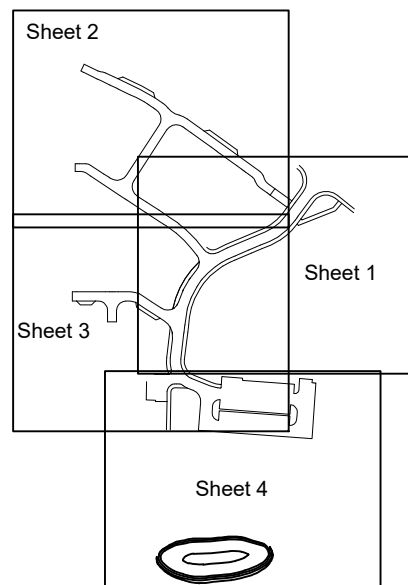

General Notes:

1. For Civil Engineering General notes to dwg no. 15478-TUL-XX-00-DR-C-91001

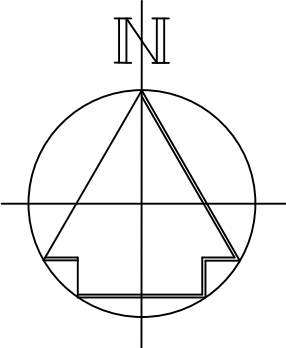

Sheet Layout Plan

Table A - SVP/SS Below Slab Invert Levels

Building	Typical Drainage Invert Level (mm below FSL)	
	Rest Bend	Unreferenced External Inspection Chamber
Houses	550	800

LEGEND


Adoptable Drainage

- Existing Chamber to be Retained
- PC Ring Manhole (FW & SW - S104 Adoption)
- Pumped Main (FW - S104 Adoption)
- Road Gully (SW - S38 Adoption in Road 1, S104 Adoption in FW Pump Enclosure, elsewhere adoptable standard but to remain private)


Private Drainage

- Polypropylene Inspection Chamber (PPIC/DNIC)
- SVP/SS
- Floor Gully
- Yard Gully
- Rodding Eye
- RWP Downpipe
- Drainage Channel
- Drainage Channel with Sump Unit Outlet
- Other
 - Site Boundary
 - Retaining Structure
 - Gravel Board
 - Street Lighting Column - Adoptable (type A, B, C or D)
 - Street Lighting Column - Private (type A, B, C or D)
 - Street Lighting Column - Existing

Foul S.W.

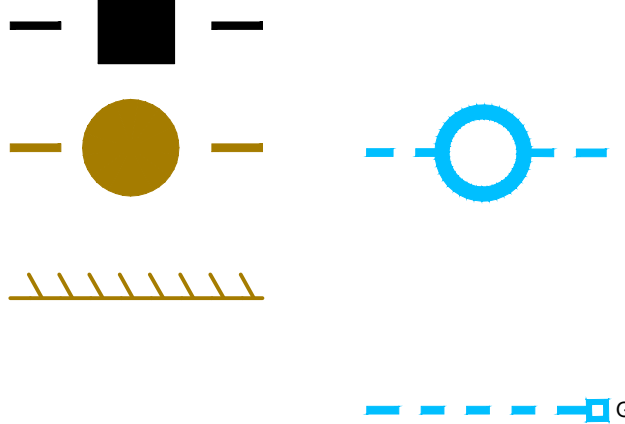

Foul S.W.

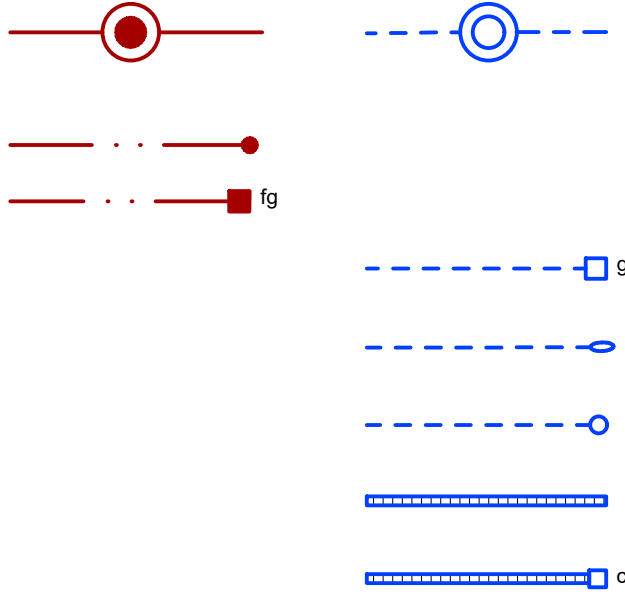

P01 23.01.26 Issued for planning condition discharge.

Rev Date Description

PLANNING

CLIENT

DEVINE HOMES PLC
builders of fine homes

Tullys

www.tullys.uk info@tullys.uk 01342 828000

PROJECT

Land south of Station Road,
Cowfold, RH13 8QZ

DRAWING TITLE

Drainage Layout
Sheet 1

Originator No. Scale Revision

15478 1:200@A1 P01

PROJECT - ORIGINATOR - VOLUME - LEVEL - TYPE - ROLE - NUMBER

15478-TUL-XX-00-DR-C-51101