


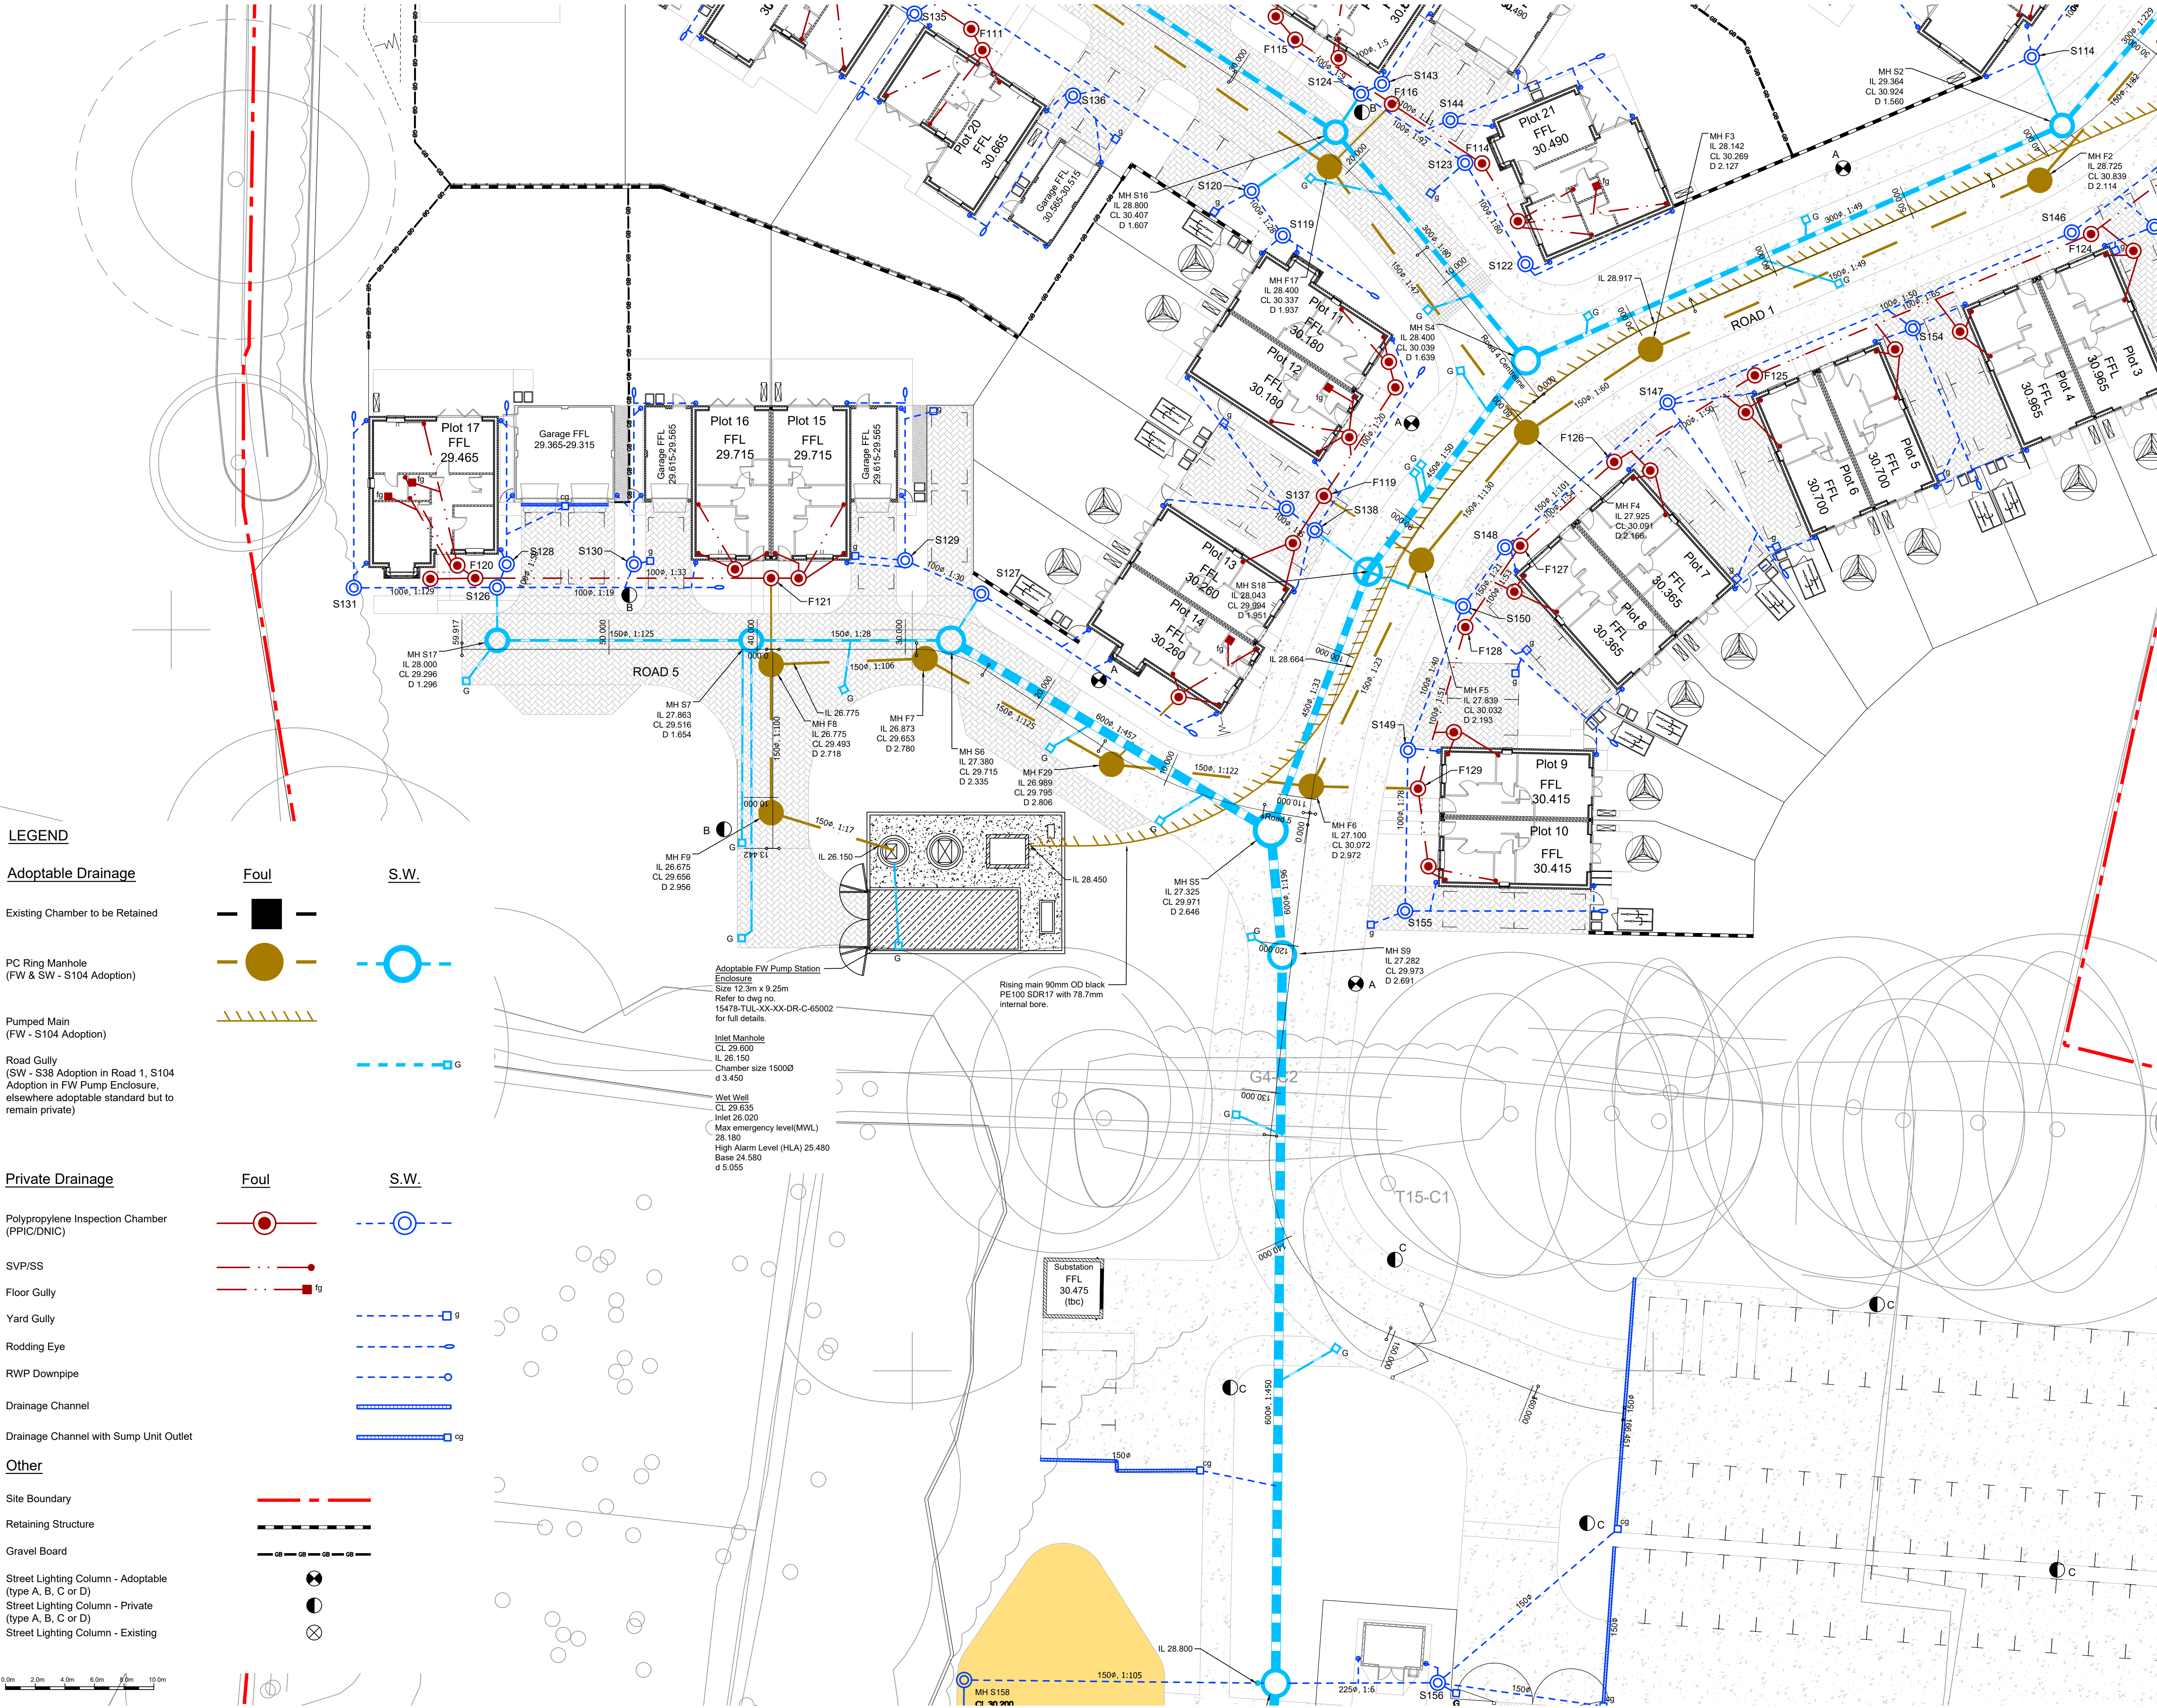

LEGEND

Adoptable Drainage

Existing Chamber to be Retained

PC Ring Manhole (FW & SW - S104 Adoption)

Pumped Main (FW - S104 Adoption)

Road Gully (SW - S38 Adoption in Road 1, S104 Adoption in FW Pump Enclosure, elsewhere adoptable standard but to remain private)

Private Drainage

Polypropylene Inspection Chamber (PPIC/DNIC)

SVP/SS

Floor Gully

Yard Gully

Rodding Eye

RWP Downpipe

Drainage Channel

Drainage Channel with Sump Unit Outlet

Other

Site Boundary

Retaining Structure

Gravel Board

Street Lighting Column - Adoptable (type A, B, C or D)

Street Lighting Column - Private (type A, B, C or D)

Street Lighting Column - Existing

Foul

S.W.

Foul

S.W.

General Notes:

1. For Civil Engineering General notes to dwg no. 15478-TUL-XX-00-DR-C-91001

Sheet 2

Sheet 1

Sheet 3

Sheet 4

Sheet Layout Plan

Table A - SVP/SS Below Slab Invert Levels

Building	Typical Drainage Invert Level (mm below FSL)	
	Rest Bend	Unreferenced External Inspection Chamber
Houses	550	800

P01 23.01.26 Issued for planning condition discharge.

Rev	Date	Description	By	Ckd

PLANNING

CLIENT

DEVINE HOMES PLC
builders of fine homes

Tullys

www.tullys.uk info@tullys.uk 01342 828000

PROJECT

Land south of Station Road, Cowfold, RH13 8QZ

DRAWING TITLE

Drainage Layout Sheet 3

Originator No.	Scale	Revision
15478	1:200@A1	P01

PROJECT - ORIGINATOR - VOLUME - LEVEL - TYPE - ROLE - NUMBER

15478-TUL-XX-00-DR-C-51103