


Existing Site Plan - v2

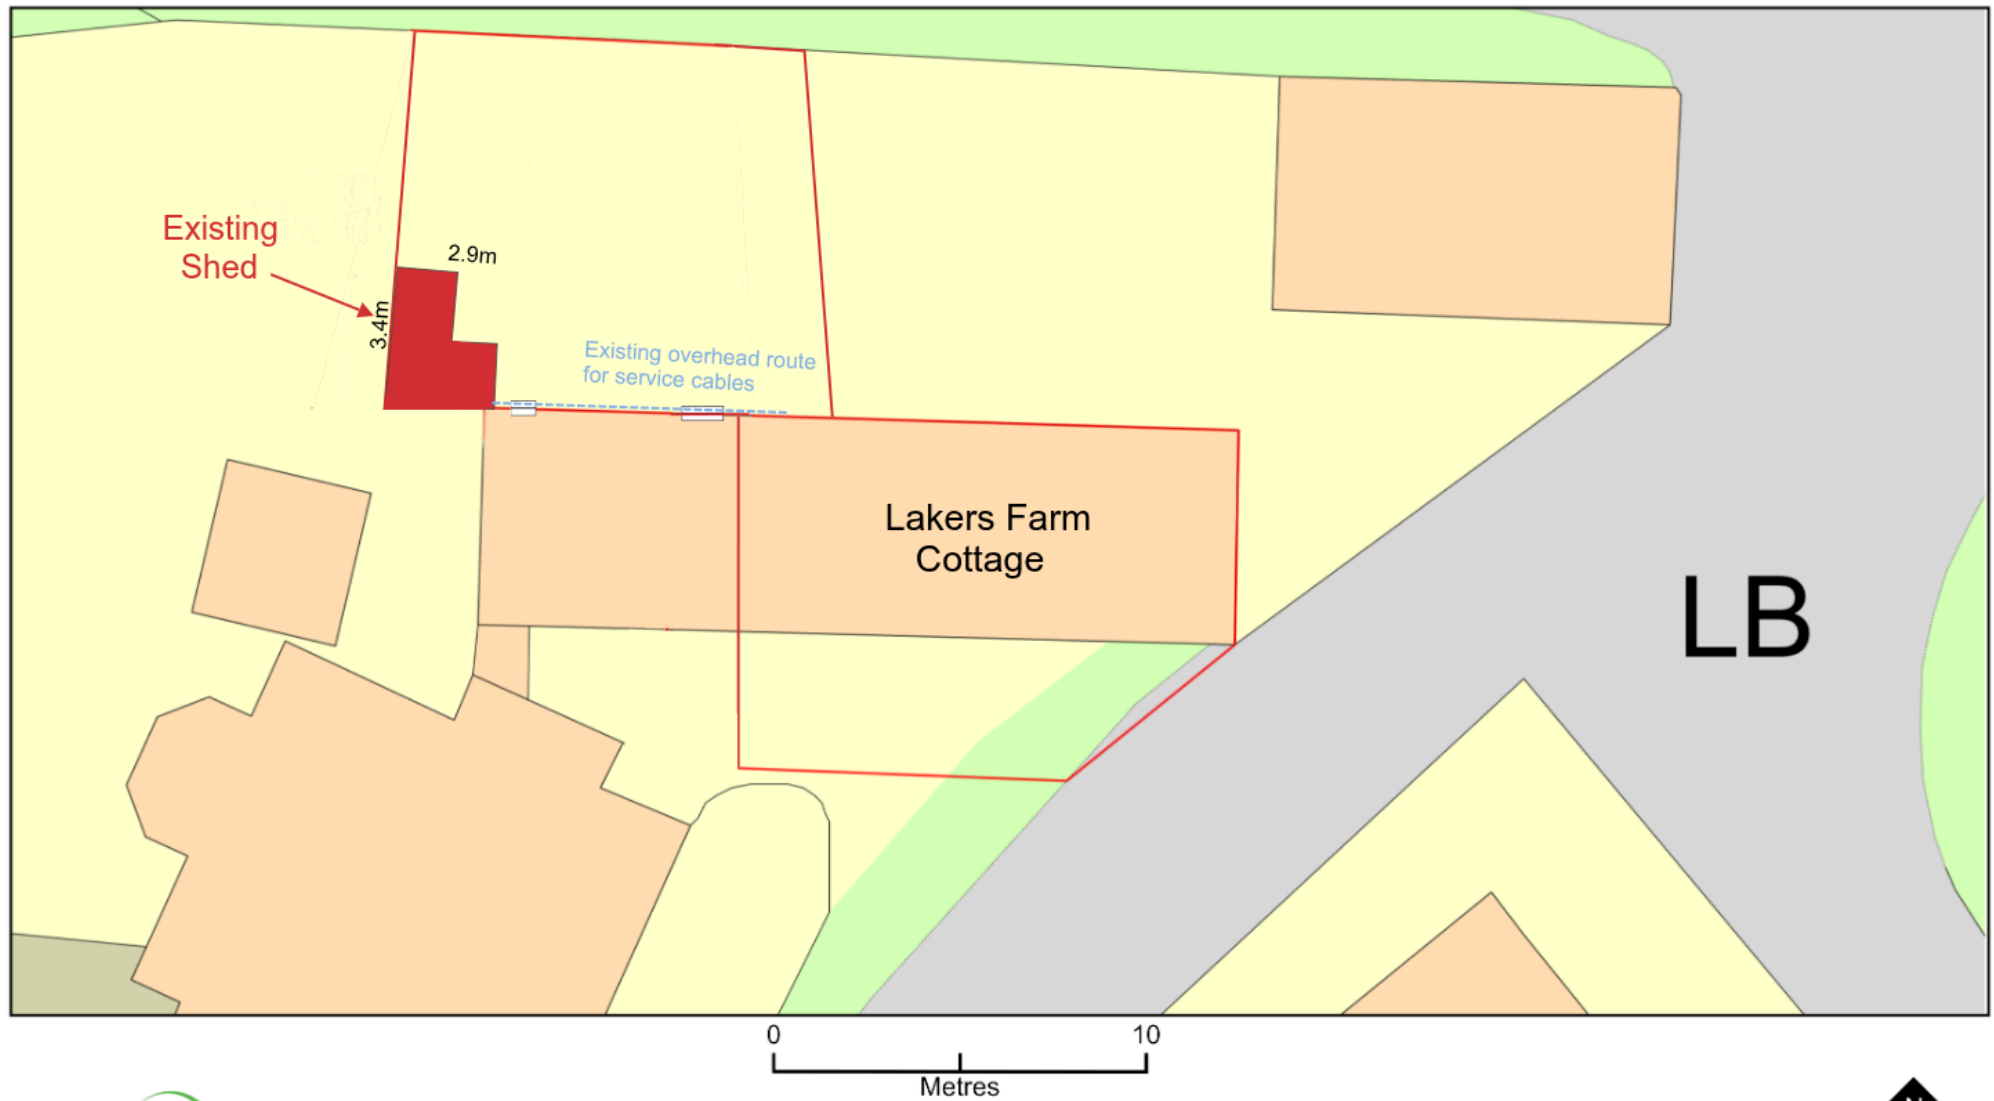

Plan Produced for: David Windell
Date Produced: 24 June 2026
Plan Reference Number: TQRQM26129233618865.d
Scale: 1:200 @ A4
© Crown copyright and database rights 2025 OS 100042766