


Proposed Site Plan - v3

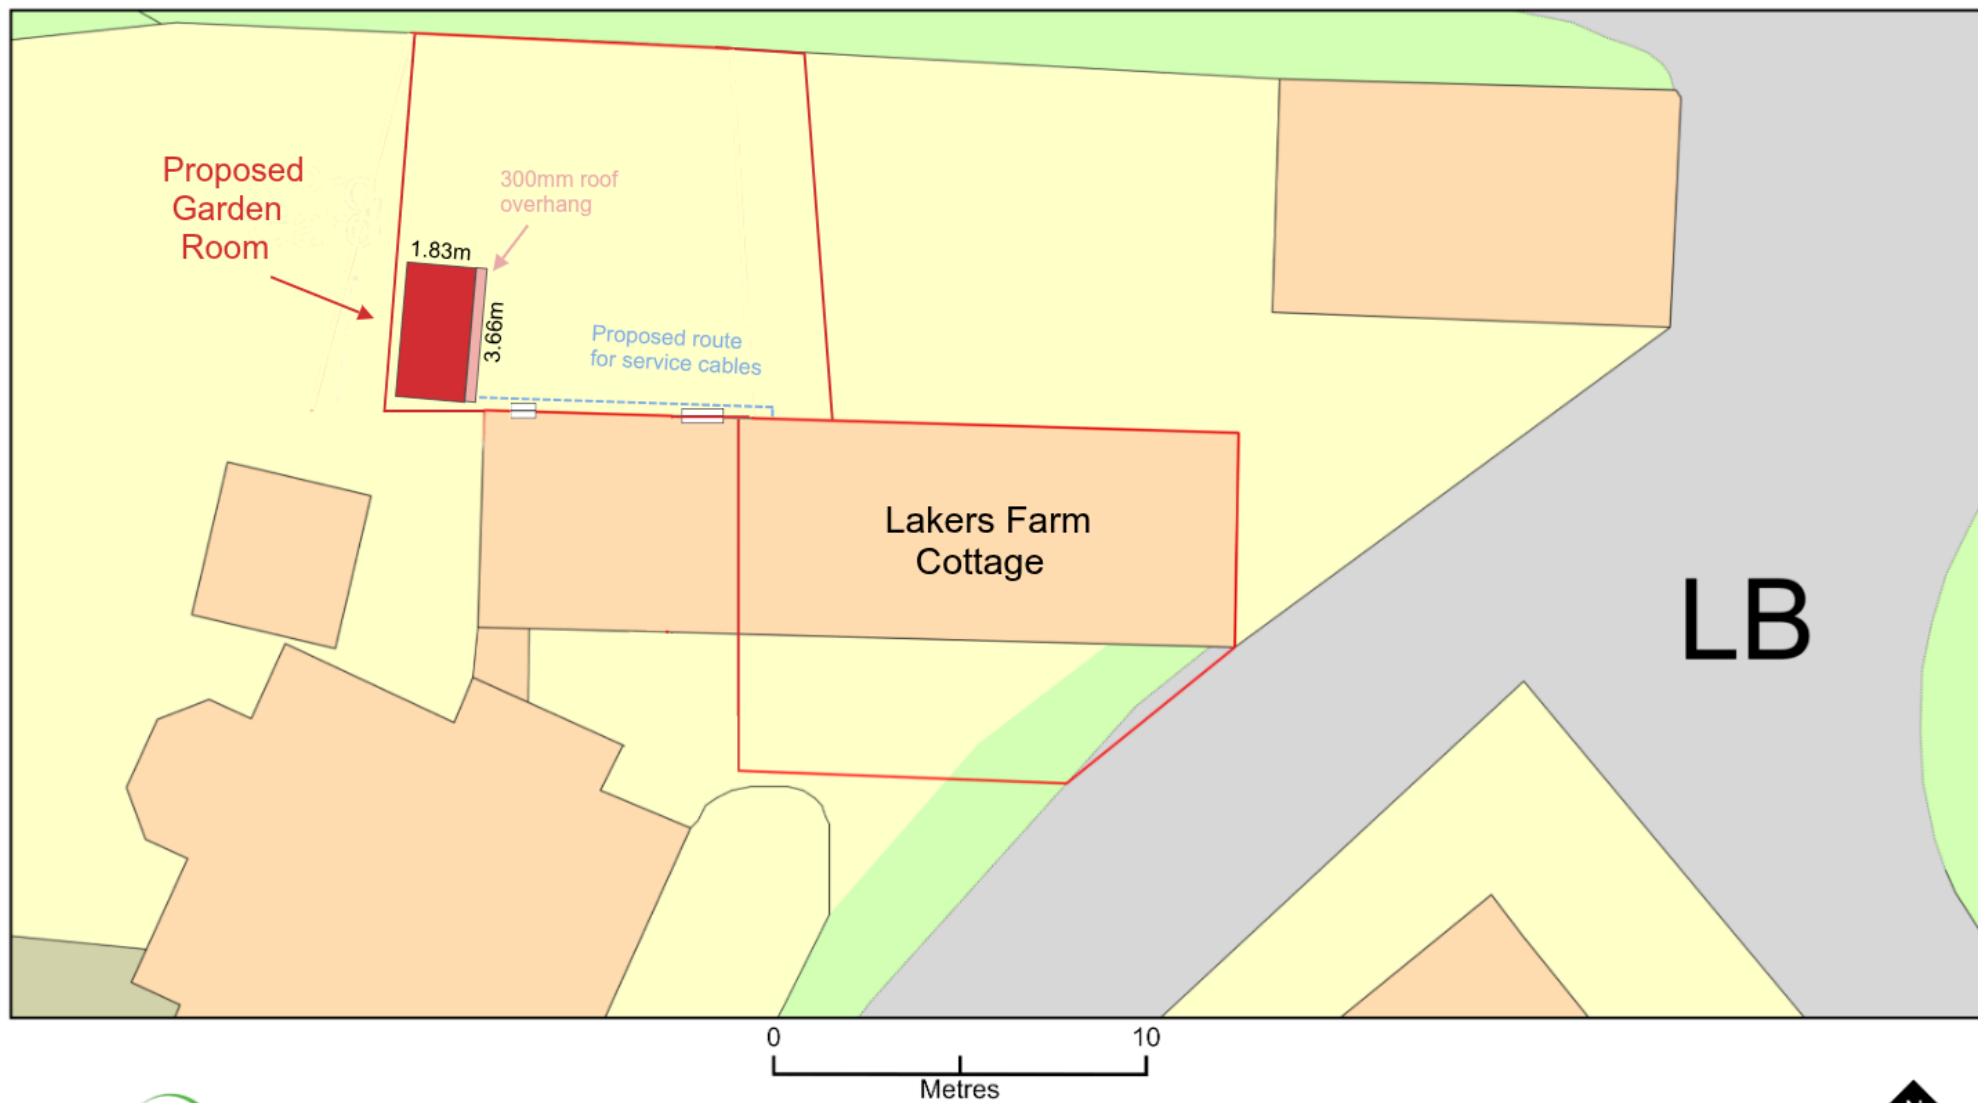

Plan Produced for: David Windell
Date Produced: 24 June 2026
Plan Reference Number: TQRQM26129233618865 c
Scale: 1:200 @ A4