
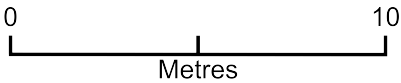


Site Plan 15 Redford Avenue

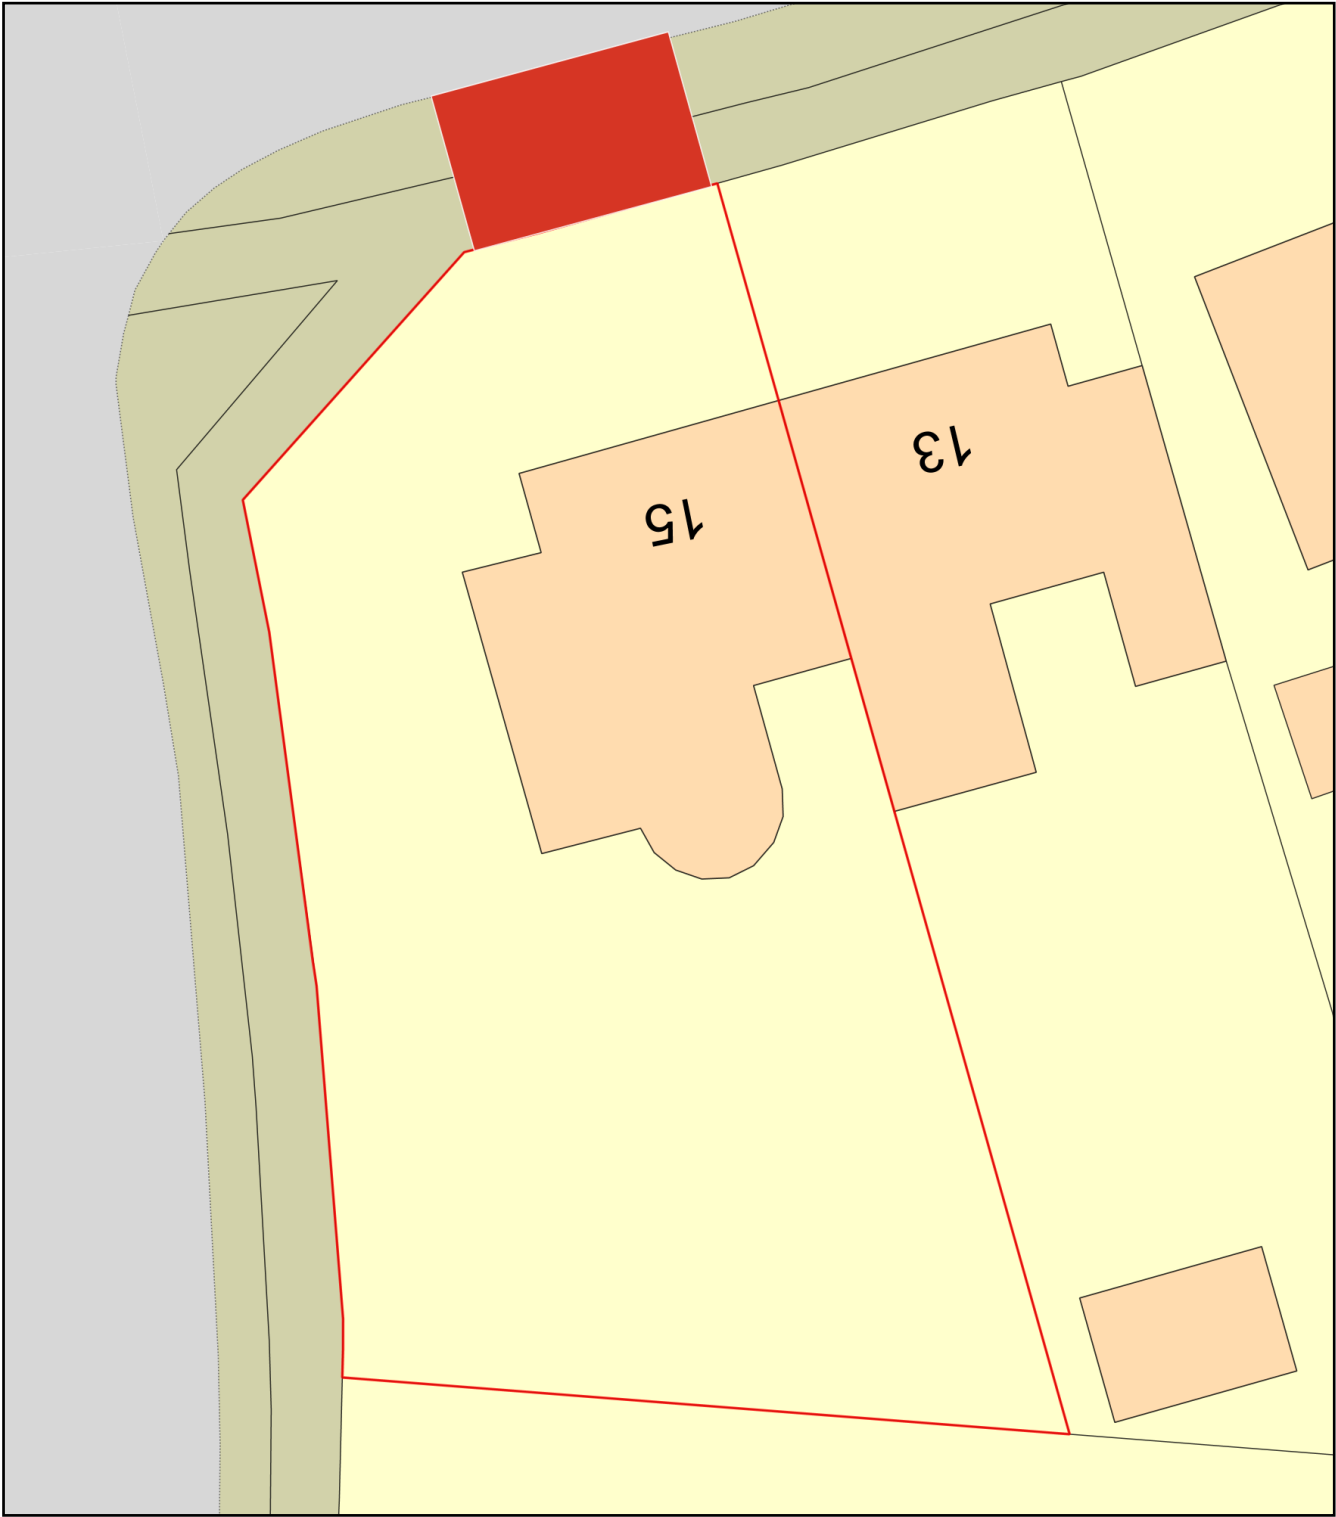

Plan Produced for: Horsham District Council

Date Produced: 13 Apr 2026

Plan Reference Number: TQRQM26103231708590

Scale: 1:200 @ A4