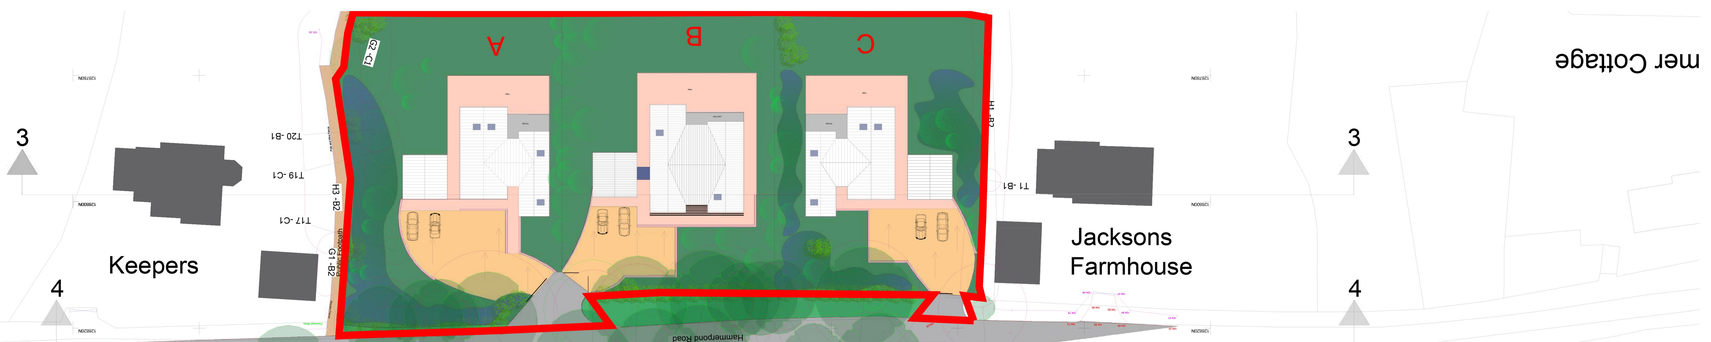

Proposed Site Plan

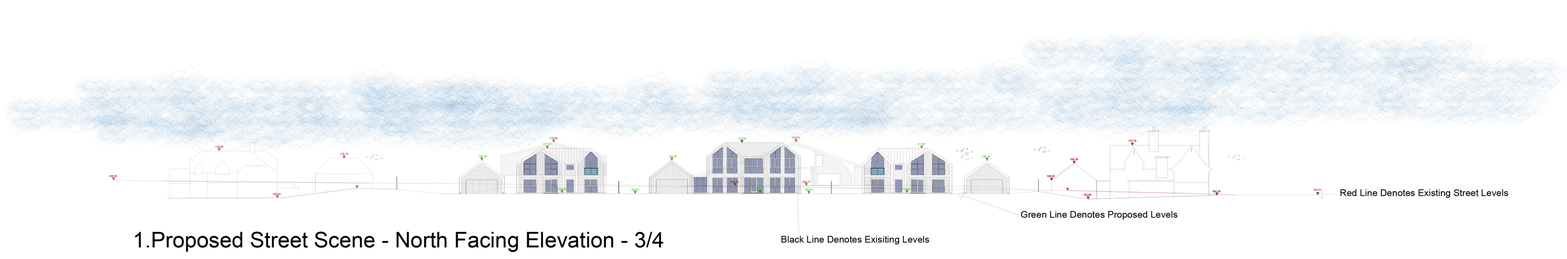

1.Proposed Street Scene - North Facing Elevation - 3/4

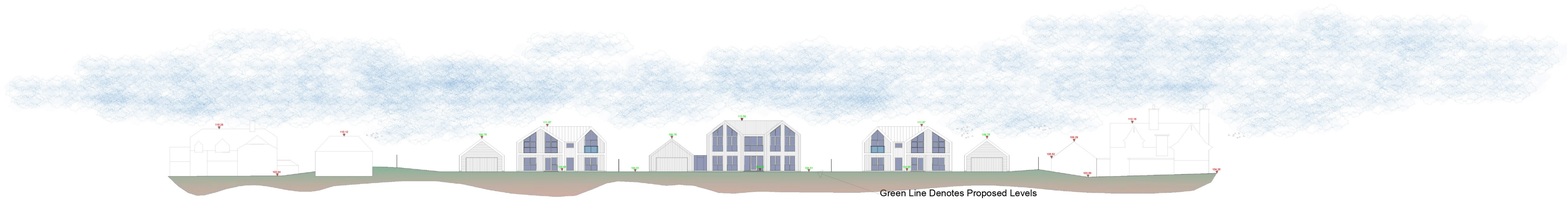

2.Proposed Street Scene - North Facing Elevation - 3

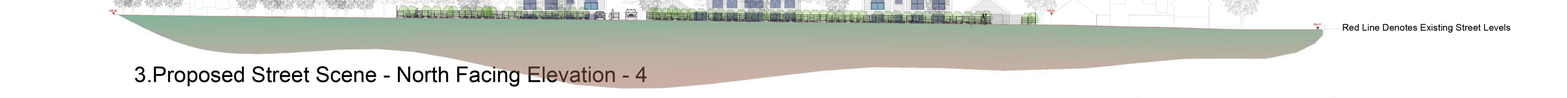

3.Proposed Street Scene - North Facing Elevation - 4

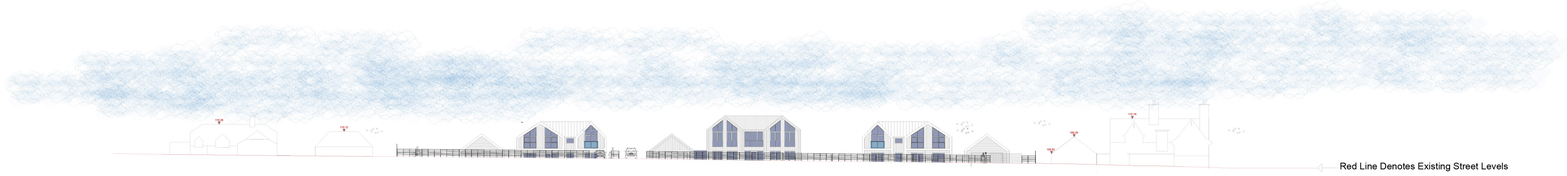

4.Proposed Street Scene - North Facing Elevation - 4

LLOYD HARDEN

Design • Planning • Architecture

N

REV BY DATE DETAILS

SCALE @ A1 -1:500

0 5m 10m 15m 20m 25m 1:500

CLIENT

Lee Goossons

Hammerpond Lane, Horsham, RH13 6PE

PROJECT

Jackson's Farm - Demolition of Barns - 3 new Build Houses

DRAWN BY LKH

CHECKED BY LKH

PLANNING

DRAWING TITLE

Proposed Street Scene

DATE	DRAWING NUMBER	REVISION
05.01.24	259101-119	A

+44 (0)116 482 9284 www.lloydharden.co.uk

DO NOT CONSTRUCT FROM THIS DRAWING. Responsibility Is Not Accepted For Errors Made By Others In Scaling From This Drawing. All Construction Information Must Be Taken From Figured Dimensions Only. All Dimensions And Levels Must Be Checked On Site And Any Discrepancies Between Drawings Must Be Reported To Lloyd Harden Design Ltd. THESE DRAWINGS ARE FOR PLANNING USE ONLY.