
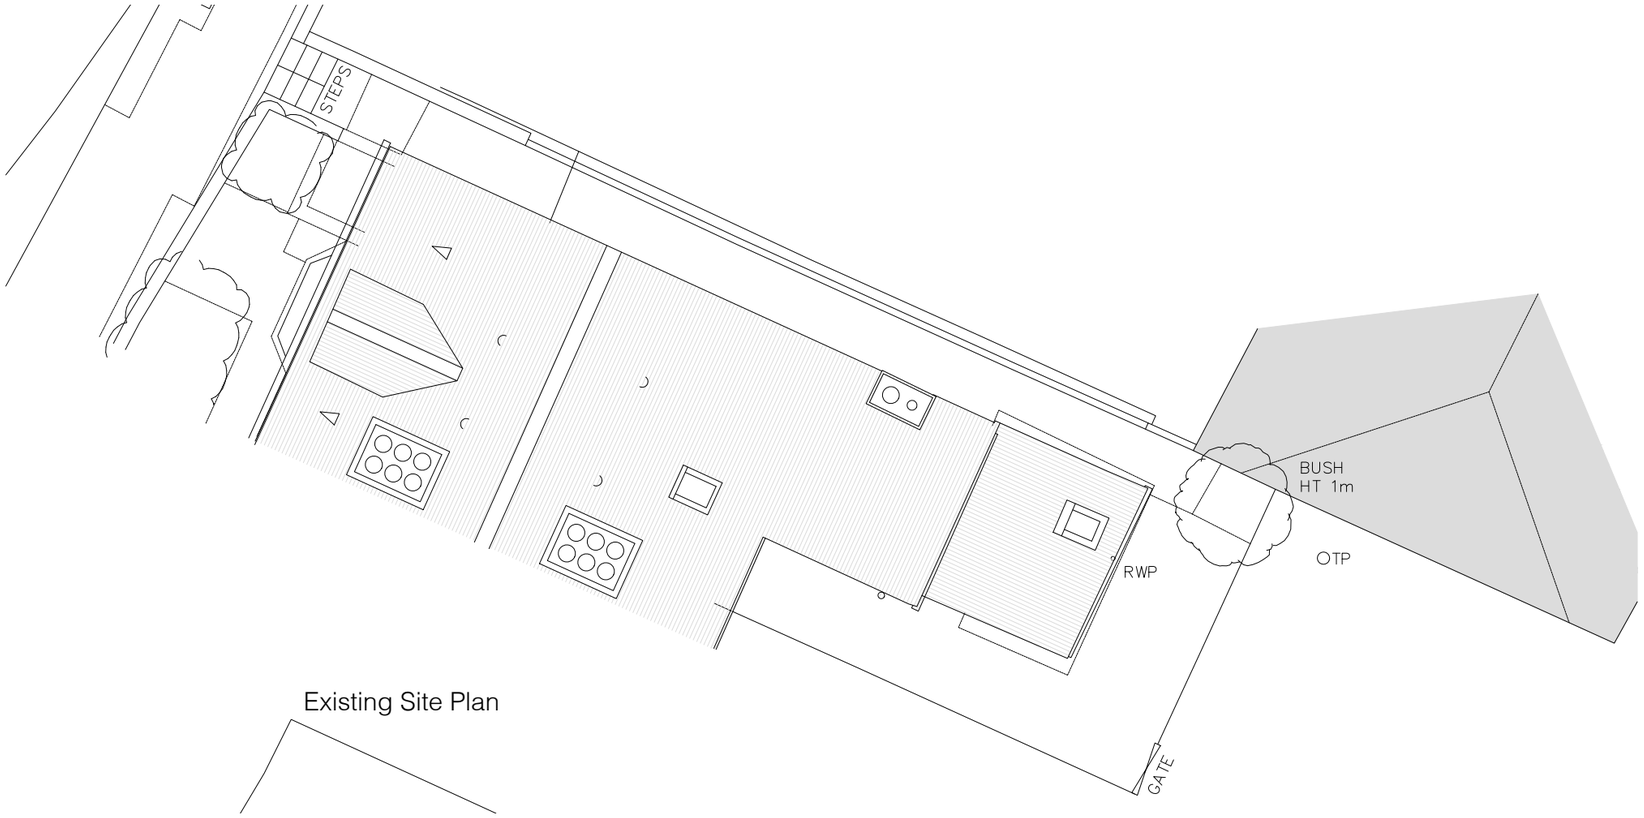


Existing Site Plan

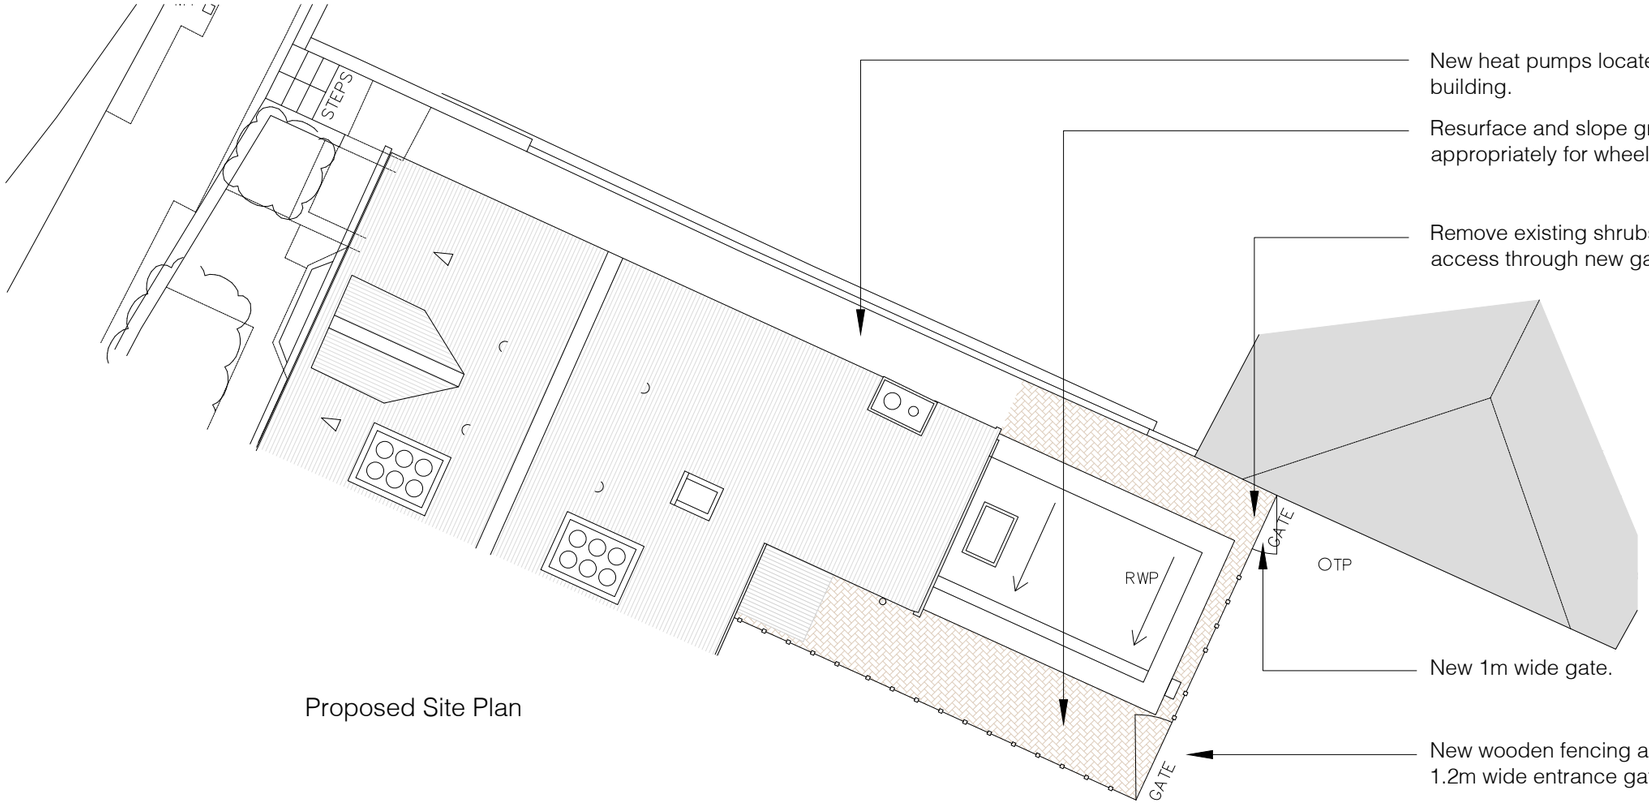

New heat pumps located on side of building.

Resurface and slope ground appropriately for wheelchair access.

Remove existing shrubs to allow for access through new gate.

New 1m wide gate.

New wooden fencing and 1.2m wide entrance gate.

Proposed Site Plan

Notes

- Drawings are for planning application purposes only.

N

Scale

1:100
1:200
0m 1 5
0m 2 10

1:1250
1:2500
0m 10 50
0m 20 100

Rev	Date	Description

akroteria

Client

Horsham District Council

Project

60 Park Street
Horsham

Drawing Title

Existing & Proposed
Site Plans

Status

Planning

Scale	Date	Drawn	Rev	
1:100	01/06/26			A3
Drawing Number		Checked		
2565/013				

RICS