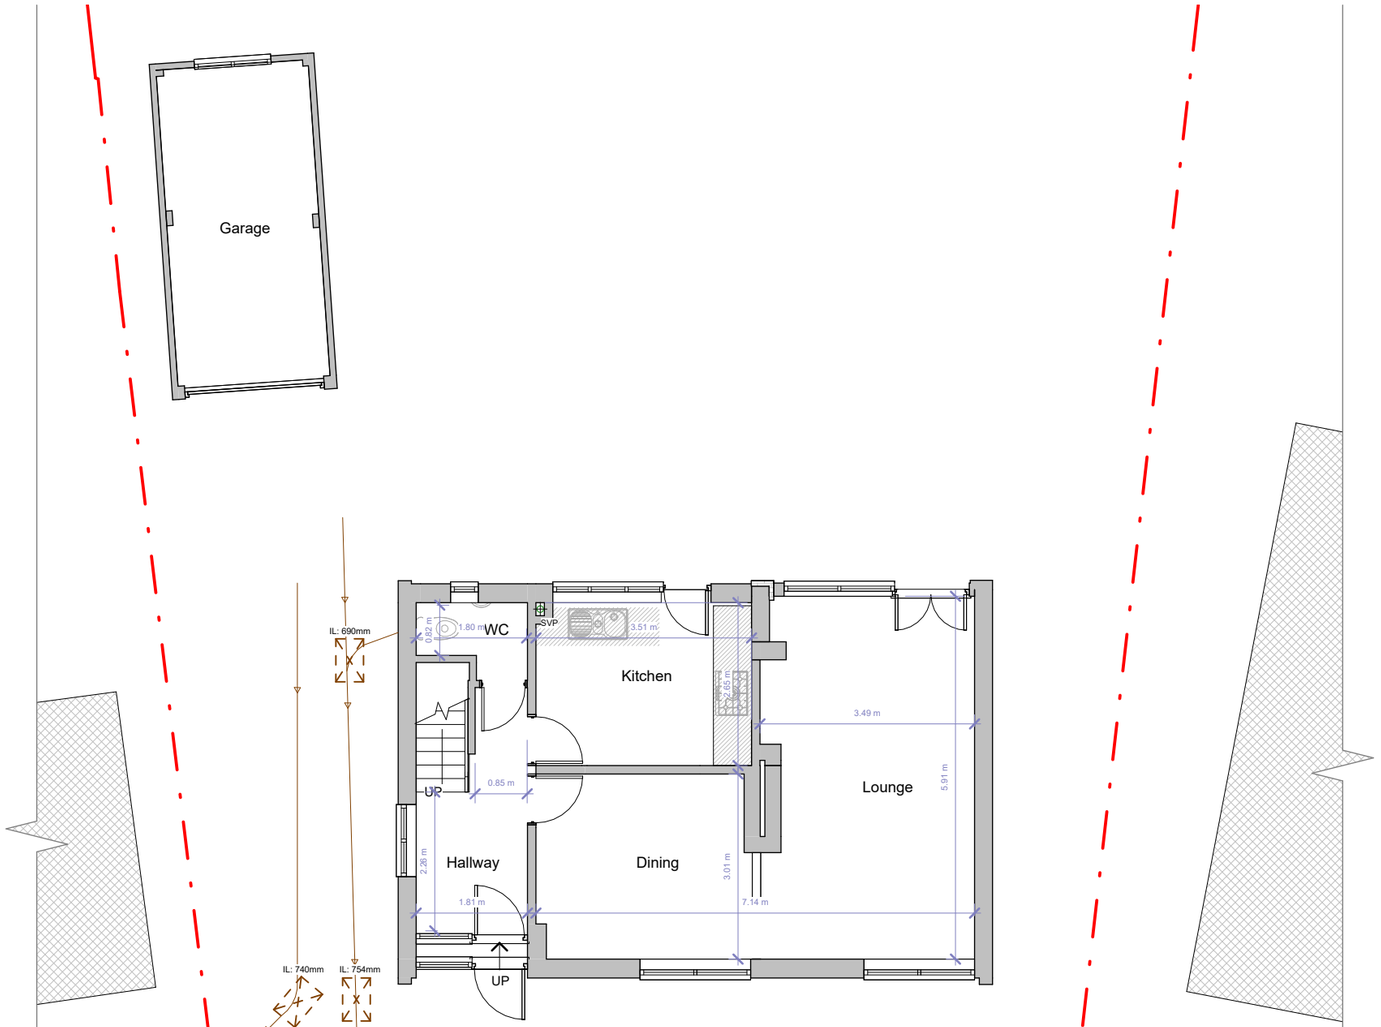


Ground Floor

FLUENT
ARCHITECTURAL DESIGN SERVICES
TEL: 0800 043 8838
E-MAIL: INFO@FLUENT-ADS.CO.UK
WEB: FLUENT-ADS.CO.UK

13 Fair View Horsham

Existing Floor Plans

Scale @ A3: 1 : 100	Drawing number: P.M.200
Date: 17.03.2025	Project number: 2369
Drawn by: SZ	Rev

Key:
Existing · Proposed · SVP · Boundary line
Existing drainage · Proposed drainage · Overhead

0 1 2 3 4 5 10
GRAPHIC SCALE: 1:100

No.	Description	Date
	First Draft	