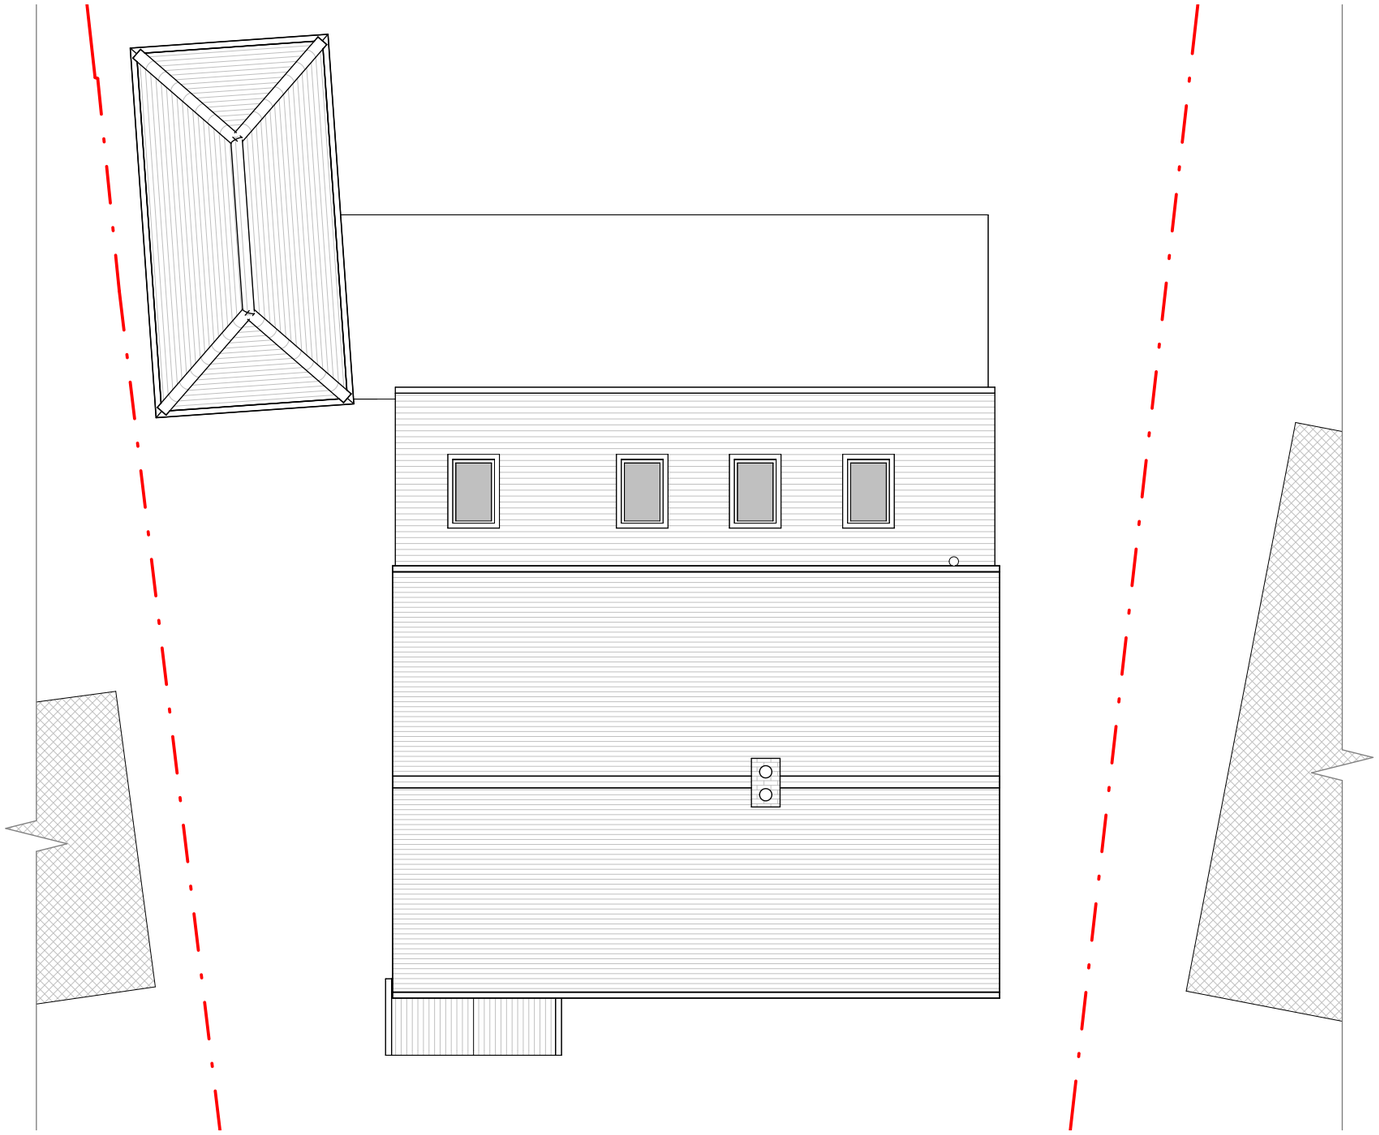


Roof Plan

Fluent
ARCHITECTURAL DESIGN SERVICES
FLUENT
ARCHITECTURAL DESIGN SERVICES
Tel: 0800 043 8838
E-mail: info@fluent-ads.co.uk
Web: fluent-ads.co.uk

13 Fair View Horsham	Scale @ A3 1 : 100	Drawing number P.M.502	Key:
	Date 17.03.2025	Project number 2369	
Proposed Floor Plans	Drawn by SZ	Rev I	0 1 2 3 4 5 10 GRAPHIC SCALE: 1:100

No.	Description	Date
C	Client's comments (3)	13.05.25
D	Drawing amended	16.05.25
E	Drawing amended	07.07.25
F	Revision 8	23.02.26
G	Revision 9	05.03.26
H	Revision 10	12.03.26
I	Revision 12	12.05.26