
This drawing is protected under Copyright and at no time should any portion of this drawing be reproduced or copied without the permission of the Architect. (Design Copyright Act 1968).


DO NOT SCALE. Site dimensions to be checked/verified before work is commenced.

THIS DRAWING IS NOT FOR CONSTRUCTION AND MUST NOT BE USED FOR PURPOSES OTHER THAN THAT FOR WHICH IT IS PROVIDED. It is supplied without liability for any errors or omissions.


All drawings subject to Statutory Authority Approval.

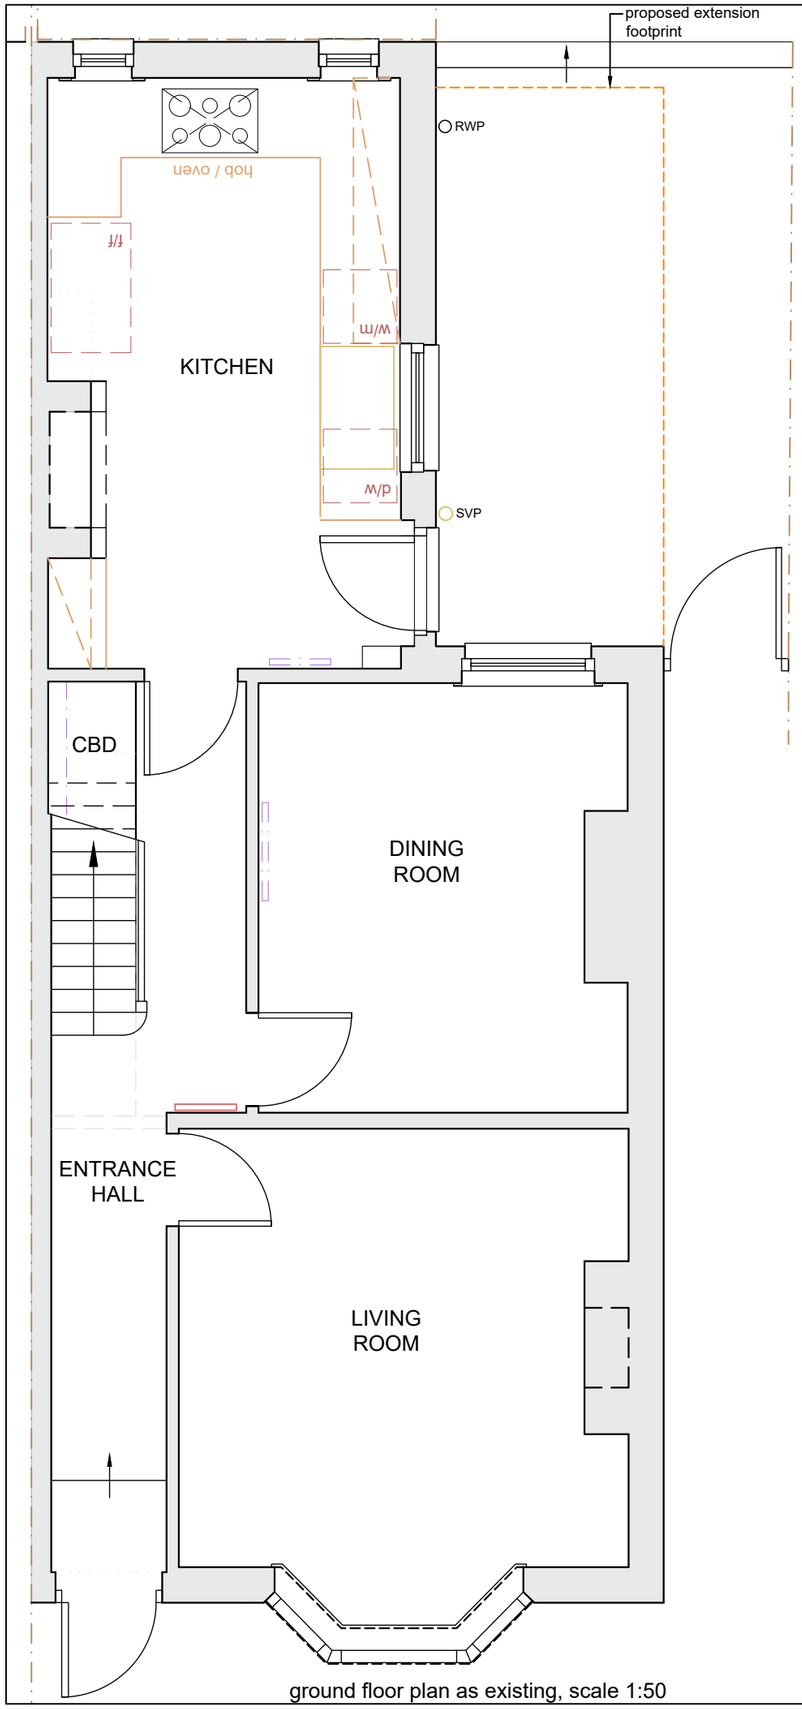


ground floor plan as existing, scale 1:50

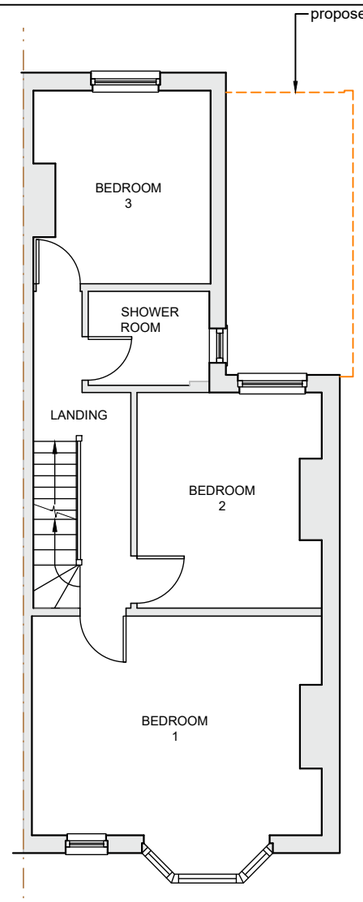

first floor plan as existing, scale 1:100

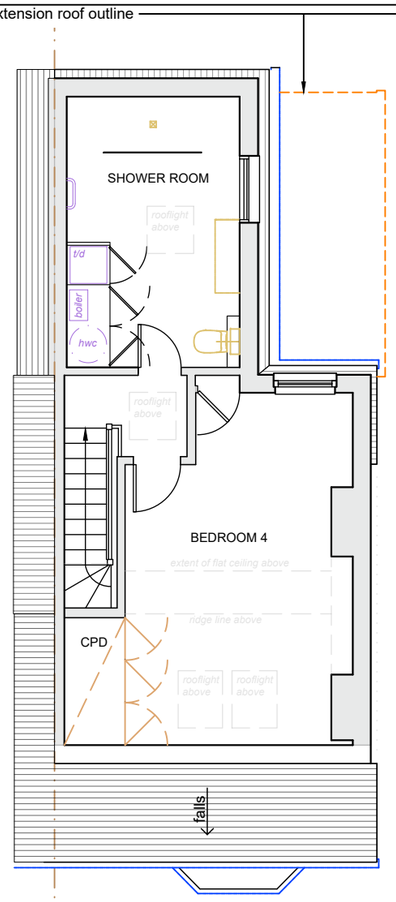


second floor plan as existing, scale 1:100

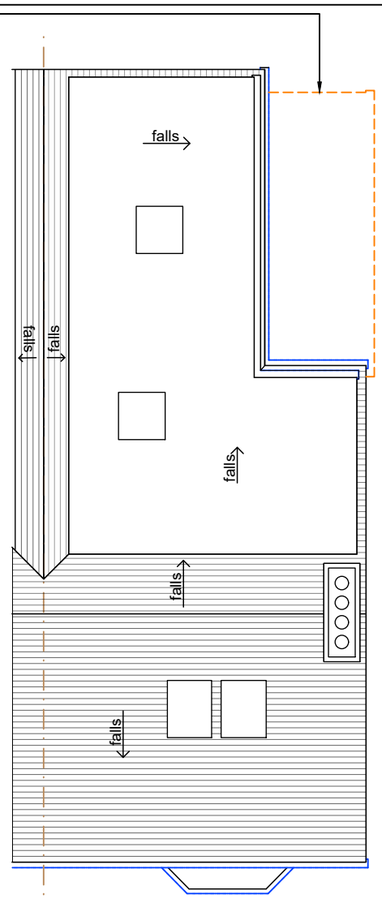

roof plan as existing, scale 1:100



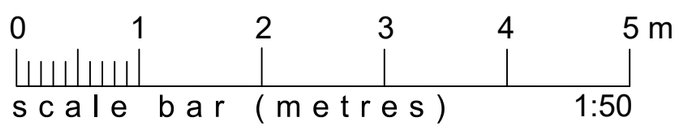

Rev	Reason for issue	Date
A	ISSUED FOR PLANNING	12/01/2026

RM Architectural Drafting Services
Horsham West Sussex RH13 5SJ

Address:	41 Depot Road, Horsham, RH13 5HE
Project:	Proposed Single Storey Rear Extension
Client:	Butler & Pollard
Drawing Title:	GA Plans as Existing
Scale:	1:50 / 1:100 at @ A3
Project No.:	074
Drawing No.:	03 Revision: A
Date:	06/10/2025
Status:	HOUSEHOLDER PLANNING PERMISSION

This drawing is copyright & must not be used / reproduced without permission.
Do not scale. Site dimensions to be checked / verified before work is commenced.