
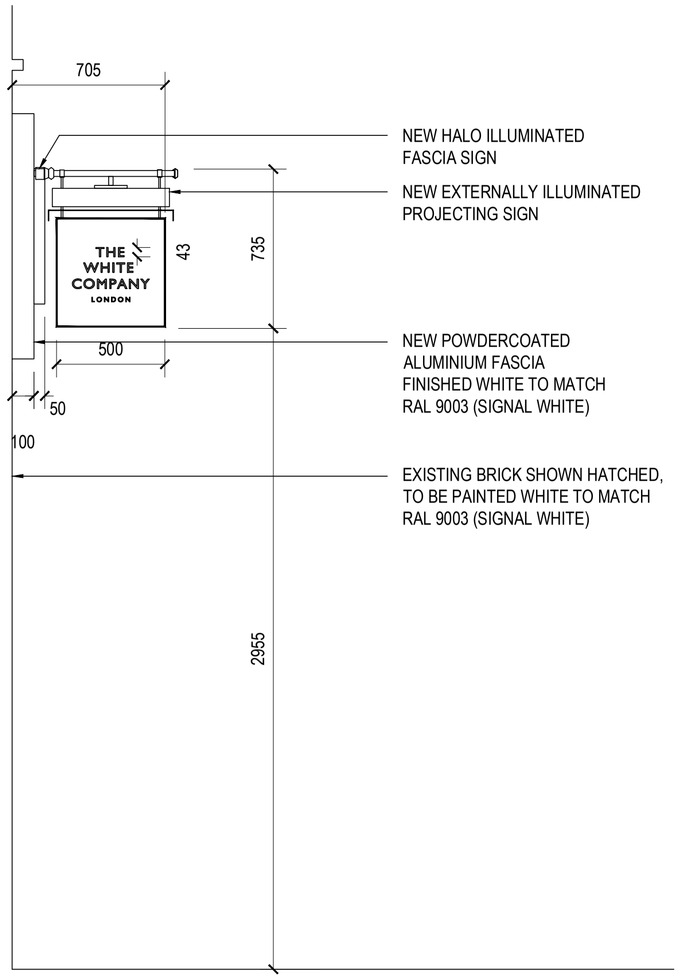


PROPOSED SHOPFRONT SECTION A

SCALE 1:20

SCALE 1:20

0 200 400 600 800 1200 1600mm

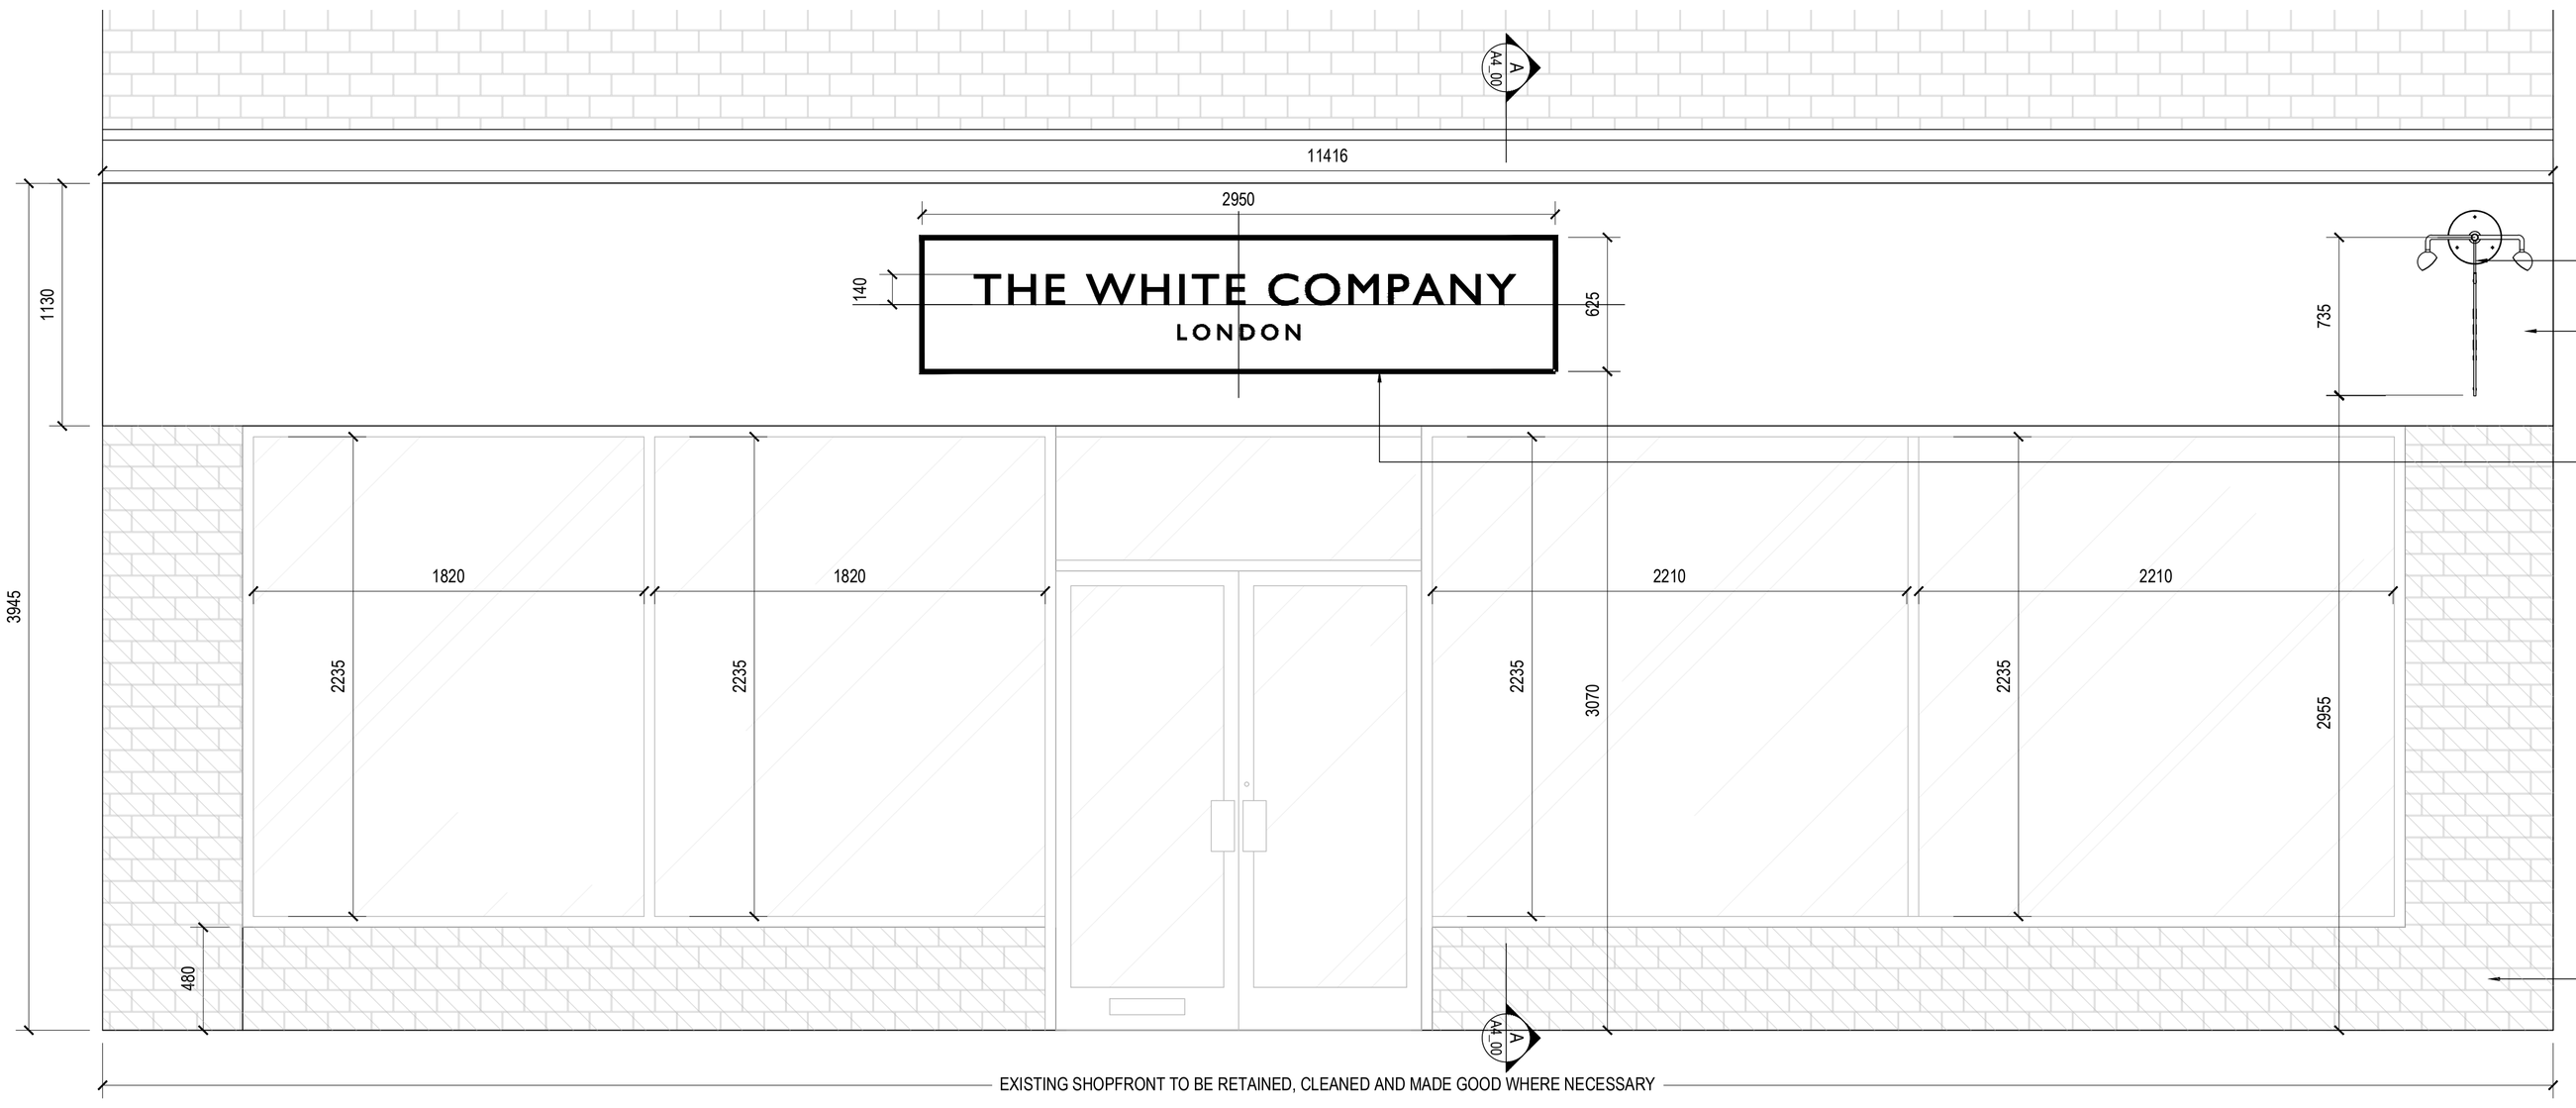

PROPOSED SHOPFRONT ELEVATION

SCALE 1:20

SCALE 1:20

0 200 400 600 800 1200 1600mm

HORSHAM

GENERAL NOTES

1. THIS DRAWING MUST NOT BE SCALED.
2. FOLLOWING COMMENCEMENT OF WORK ON SITE, ISSUED DRAWINGS AND DETAILS MAY BE SUBJECT TO CHANGE DUE TO SITE CONDITIONS OR CONTRACTOR DESIGN MODIFICATIONS.
3. ALL WORKS MUST BE CARRIED OUT TO THE SATISFACTION OF LOCAL AND STATUTORY AUTHORITIES, IN ACCORDANCE WITH CURRENT BUILDING REGULATIONS AND CODES OF PRACTICE.
4. ALL DIMENSIONS ARE TO BE VERIFIED WITH THE CONTRACTOR ON SITE PRIOR TO MANUFACTURE OR INSTALLATION.
5. QUADRANT DESIGN MUST BE INFORMED OF ANY AMENDMENTS TO THE DESIGN ON SITE.

MORE INFO

SCAN ME

SCAN THIS CODE TO ACCESS:

QD WEBSITE

REV.	DATE	UPDATE	BY
C	15.12.25	PLANNING ISSUE	CC
B	10.12.25	EXISTING BRICK TO BE PAINTED WHITE	CC
A	02.12.25	TENDER ISSUE	JF
~	17.09.25	INITIAL ISSUE	JF

WORK STAGE: TECHNICAL DESIGN

CLIENT: THE WHITE COMPANY LONDON

PROJECT: HORSHAM
45/45A West Street,
Horsham, RH12 1PP

SHEET TITLE: PROPOSED SHOPFRONT ELEVATION

SCALE: AS SHOWN AT A1

DRAWN BY: JF

SHEET NO: J002630_A4_00

REVISION: C

QUADRANT DESIGN
23 KINGS ROAD,
READING,
RG1 3AR

73-74 BERWICK STREET,
LONDON,
W1F 8TE

(+44) 0118 9591 581
hello@quadrantdesign.co.uk
www.quadrantdesign.co.uk

INTERIORS | ARCHITECTURE | BRANDING