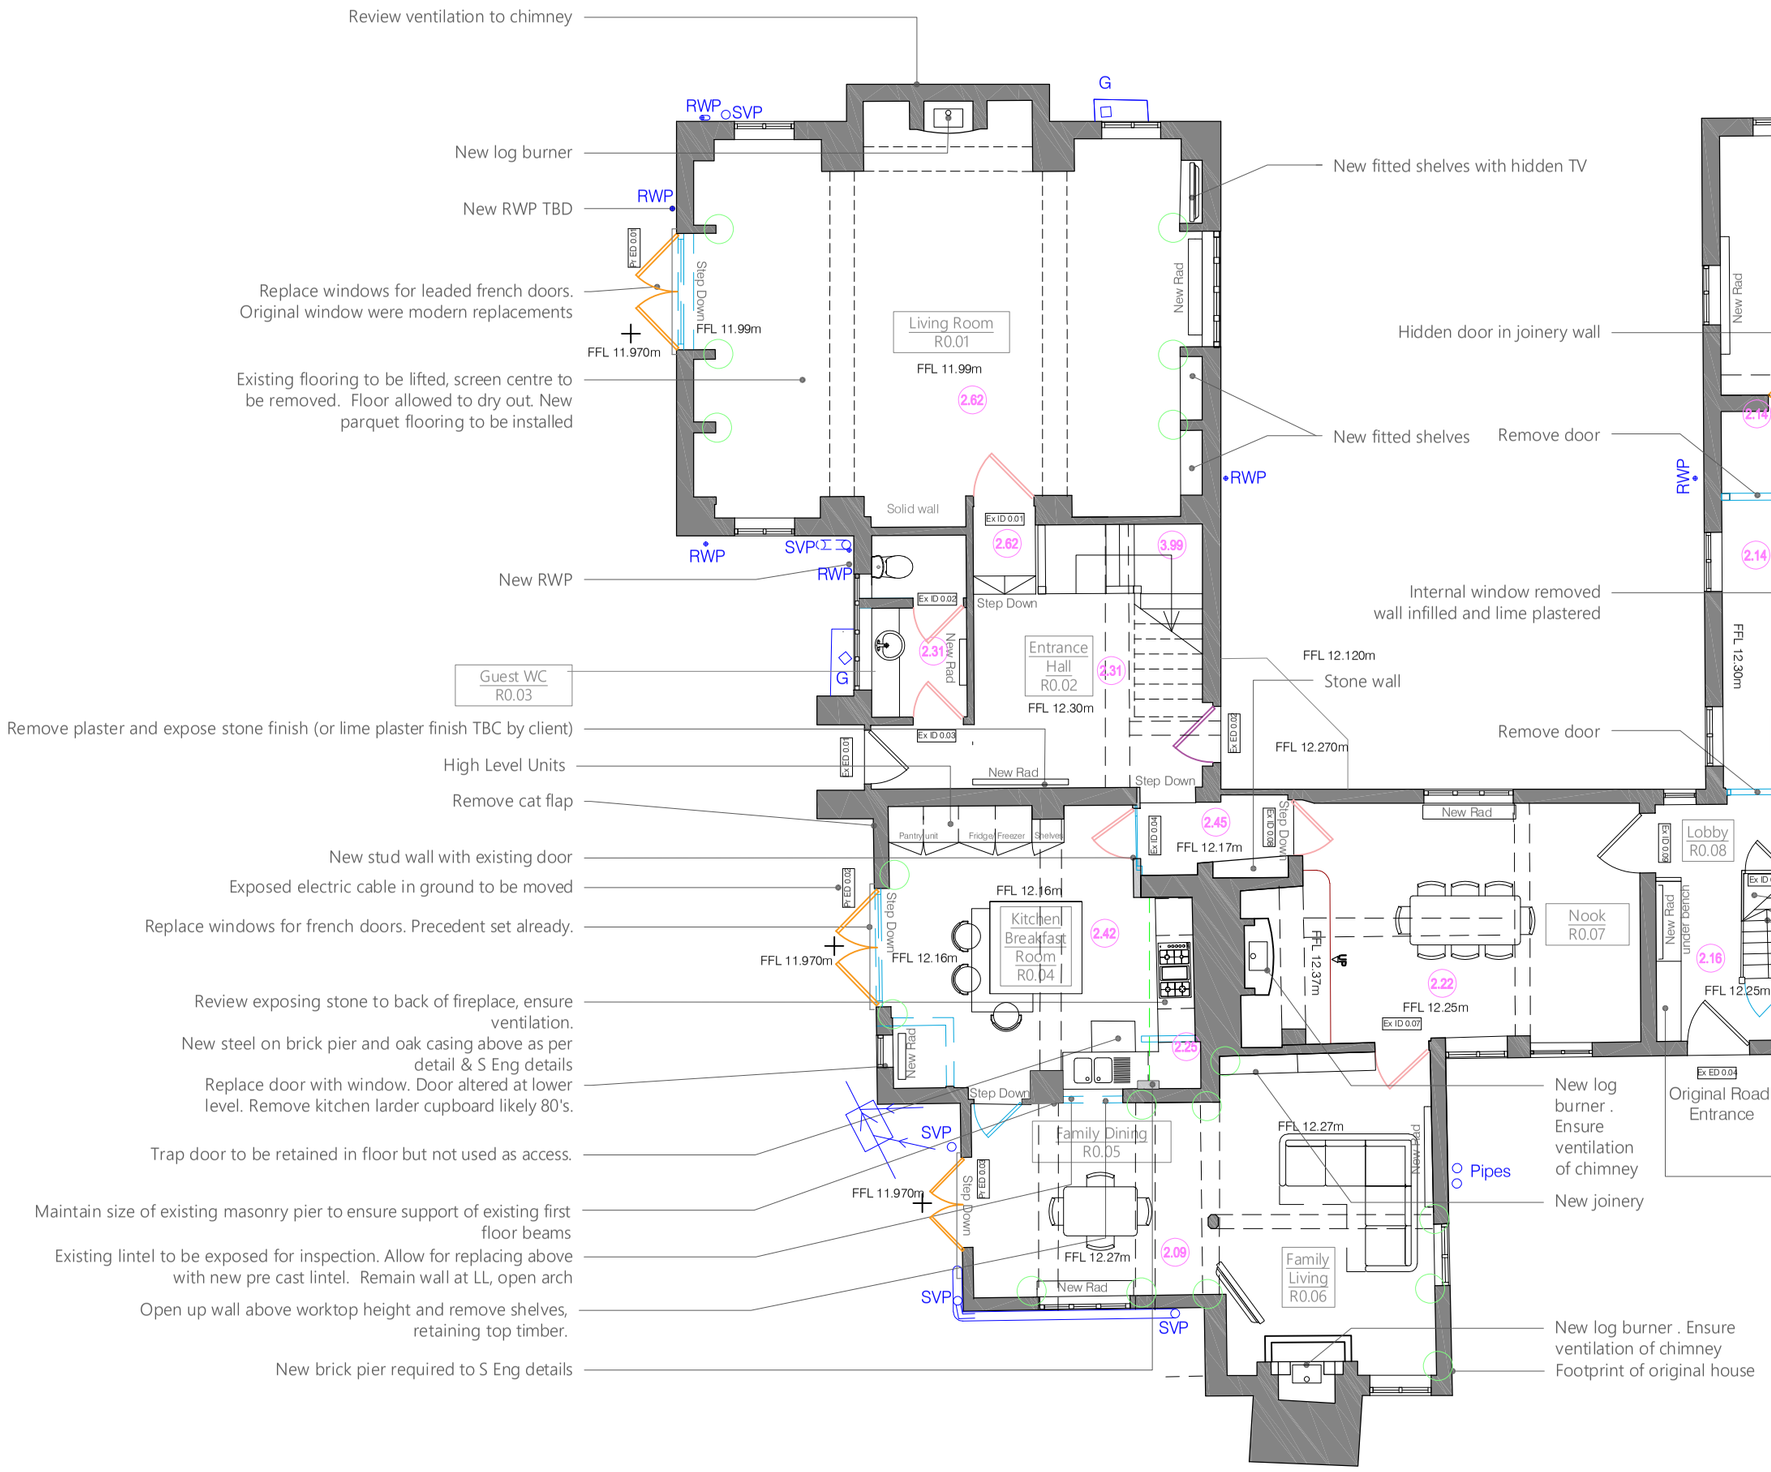

LEGEND		PROPOSED WORKS	
Pr	Proposed Door	—	Re-hang the door
Ex	Existing Door	—	Existing door shut off to keep narrative of building
ED	External Door	—	New Opening. May be new door or reinstated door from demolition. TBC.
ID	Internal Door	—	Demolition
•	Heating Pipes		New wall construction
•	Lead Pipes		
— —	Overhead Boxing		
RWP	Rainwater Pipes		
SVP	Soil Vent Pipe		
— —	Existing Main Beams Above		
	Remove modern timber post slips		

A lot of the internal doors to be re-hung. All internal doors need to be kept and locked shut so the history can be read and understood.

All the beams, doors, balustrades and architraves to be returned to a natural silver timber.

randell design group
architecture | interior design | project management

Martins Barn Birdham Road Chichester
West Sussex PO20 7BX +44 (0) 1243 697 170
info@randelldesigngroup.com
www.randelldesigngroup.com

THIS IS A
COLOURED DRAWING
If this box does not appear Red, the drawing may not be represented properly

THIS DRAWING IS FOR :

PLANNING PURPOSES ONLY
Not to Be Used for Construction

NOTES

This drawing is copyright and shall not be reproduced nor used for any other purpose without the written permission of the architects. Permission is granted to scale from this drawing for the purposes of Local Authority Planning Approval only. Please verify that the information is correctly printed to scale by checking the control bar below.

This drawing may be based upon or contain information from other consultants or designers. RDG shall not be liable for inaccuracies or errors contained in material produced by others but will take reasonable measures to ensure it is correct. It is the contractors responsibility to check and verify all dimensions on site prior to construction or fabrication. It is the contractors responsibility to check and verify all dimensions on site prior to fabrication.

This drawing must be read in conjunction with all other related drawings and documentation. It is the contractors responsibility to ensure full compliance with the Building Regulations. Any discrepancies to be reported immediately. If in doubt ask. Materials not in conformity with relevant British or European Standards/Codes of Practice or materials known to be deleterious to health & safety must not be used or specified on this project.

All drawings to be read in conjunction with all contract documents and all structural steelwork drawings to be submitted to engineer for approval

RIBA Chartered Practice

SCALE 1:100 @ A2

1:1	0mm	20mm	40mm	60mm
1:100	0m	2m	4m	6m
1:200	0m	4m	8m	12m
1:500	0m	10m	20m	30m

This drawing is copyright of more than architecture ltd ©

Rev 03	Listed Building Consent	07.07.25	CC	CC
Rev 01	First issue for comment	03.04.25	AM	CC
Rev 02	2nd issue for comment	24.04.25	AM	CC

CLIENT Victoria Elliot & Oliver Clark

PROJECT Park Farm, Henfield, BN5 9BA

FIRST ISSUE March 2025

DRAWING TITLE Proposed Ground Floor Plan

DRAWING NO. 312 / 3.101

REVISION 03