

Date	Notes


SIDE ELEVATION

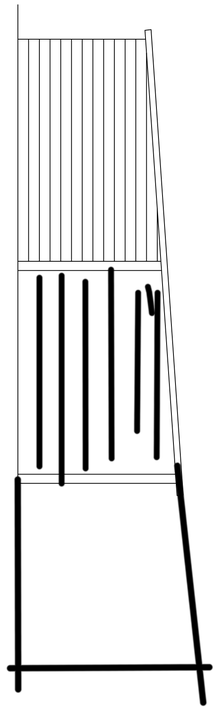


FLOOR PLAN

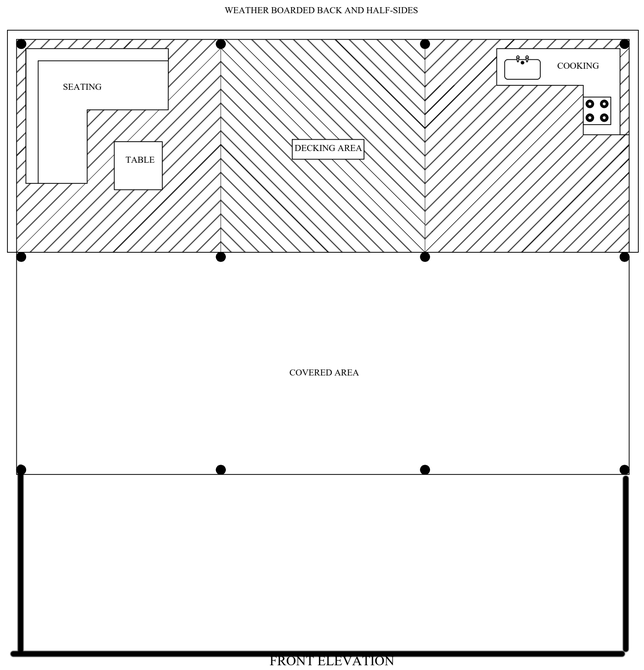

SIDE ELEVATION

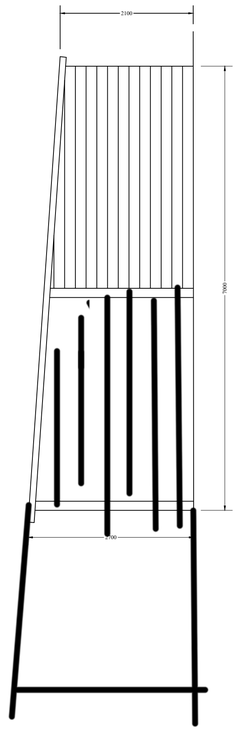

FRONT ELEVATION

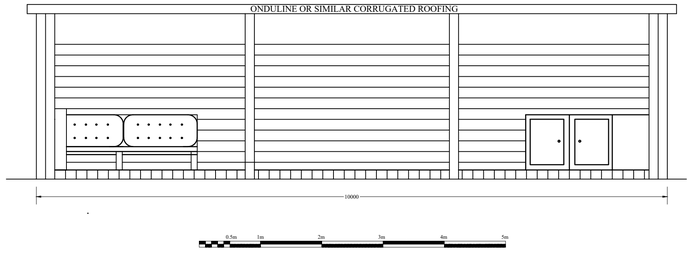

12x12 mtr

Date	Rev	Description
05.01.22	A	Scale Bar and Dimensions Added

Bricktionary.net
Drafting and design
djjohnstone@gmail.com
07818 402 098
Email: admin@bricktionary.net

Contract: Cattlestone Farm

Proposed Outdoor Shelter
Floor plan and elevations

Stone Type:		
Scale: 1:50	Size: A3	Issued for:
Drawn By: DJJ		Date: 30.04.22
Drawing No: CF-SH-003		Revision B