


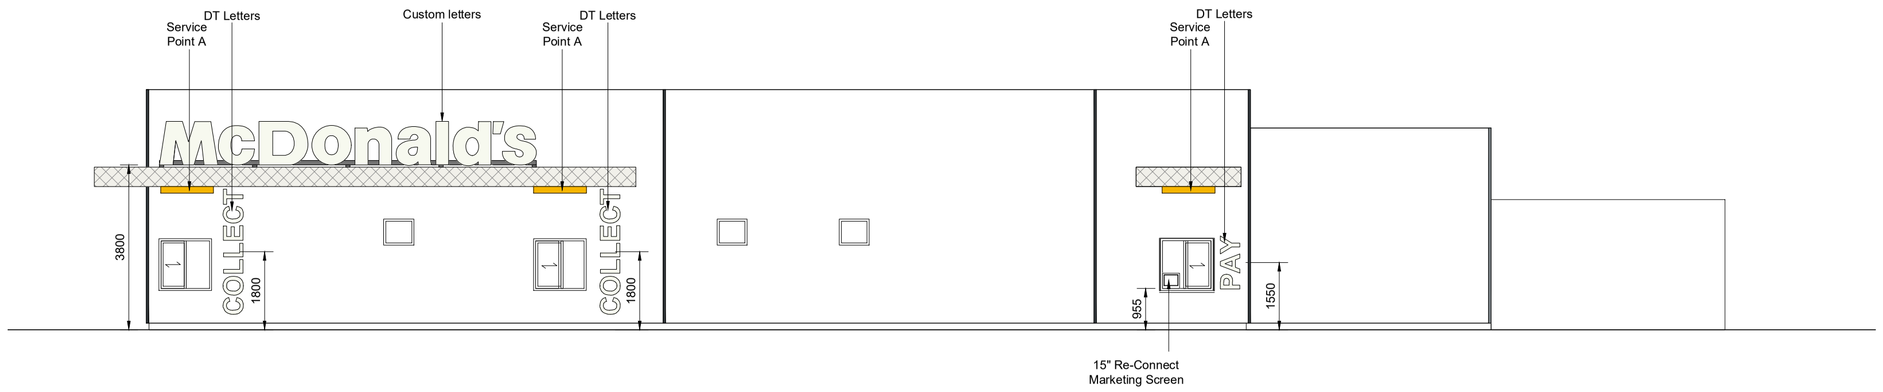


SOUTH ELEVATION

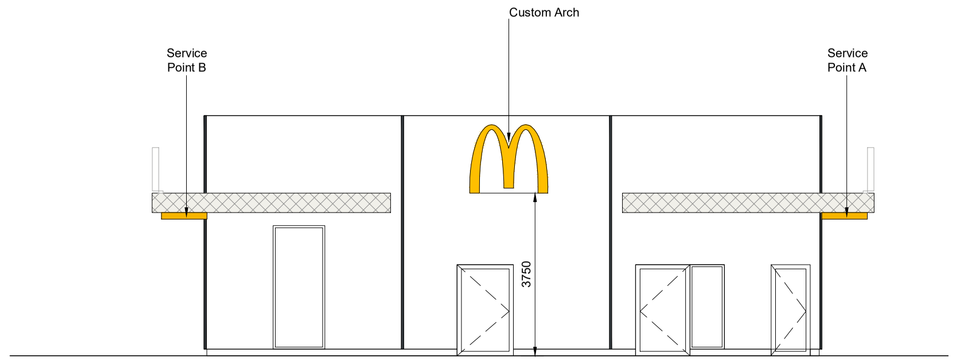


WEST ELEVATION

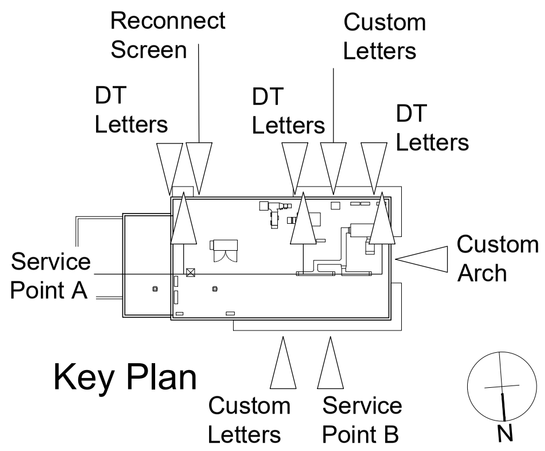

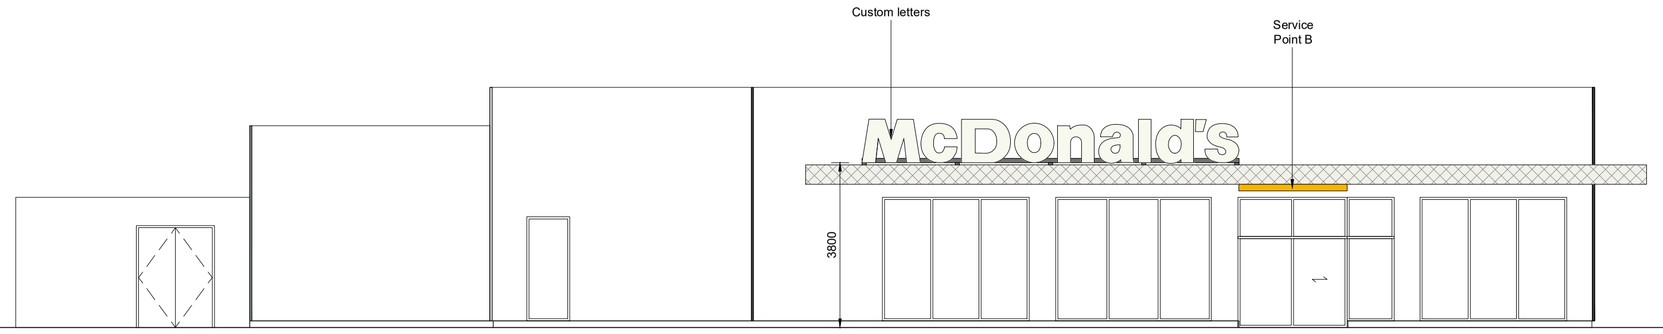


NORTH ELEVATION

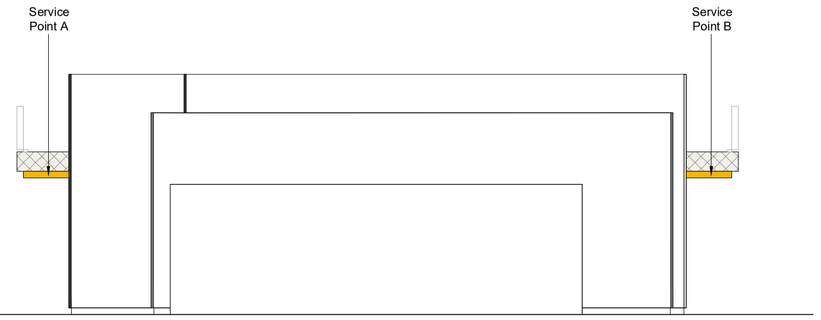

EAST ELEVATION

BUILDING SIGN SCHEDULE - ERDDS SIGNAGE (BUTTERFIELDS SIGNS)								
ADVERT REF	SIGN TYPE	QTY	SIZE (mm)	MATERIALS	HEIGHT (mm) ABOVE GROUND	EXTENT (mm) OF PROJECTION	HEIGHT (mm) OF TEXT	ILLUMINATION
CUSTOM LETTERS	-	2	8693W x 100D x 1000H	White acrylic "McDonald's" text.	Refer to Elevations	N/A	1000	STATIC - Max. 500cd/m²
GOLDEN ARCH	Custom Arch	1	1800W x 100D x 1575H	Yellow acrylic "Golden Arch" symbol.	Refer to Elevations	N/A	1575	STATIC - Max. 500cd/m²
DT LETTERS	-	2	2717W x 100D x 440H	White acrylic "COLLECT" text.	Refer to Elevations	N/A	440	STATIC - Max. 500cd/m²
DT LETTERS	-	1	1197W x 100D x 440H	White acrylic "PAY" text.	Refer to Elevations	N/A	440	STATIC - Max. 500cd/m²
SINGLE DIGITAL 'RE-CONNECT' SCREEN	N/A	1	283W x 123D x 215H	Single sided PPC aluminium housing panel with internally mounted digital media fixed to Cash Booth Window. Grey RAL 7022	Refer to Elevations	N/A	N/A	Max. 500cd/m²
SERVICE POINT TYPE A	N/A	3	1200W x 1500D x 1050H	Yellow PPC frame with Yellow acrylic faces (3 sides & underneath)	3150	1050	N/A	STATIC - Max. 500cd/m²
SERVICE POINT TYPE B	N/A	1	2400W x 1500D x 1050H	Yellow PPC frame with Yellow acrylic faces (3 sides & underneath)	3150	1050	N/A	STATIC - Max. 500cd/m²


CUSTOM ARCH

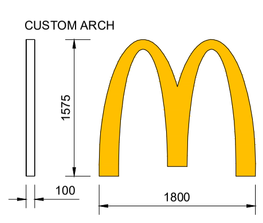

100mm deep aluminium sign frame (white back trays and colour coated yellow returns) with Yellow (2252) Perspex sign face. Internally illuminated via LEDs

SCALE = 1:50


SERVICE POINTS

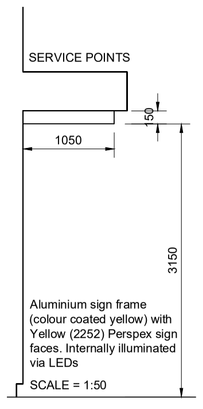


Aluminium sign frame (colour coated yellow) with Yellow (2252) Perspex sign faces. Internally illuminated via LEDs

SCALE = 1:50


SERVICE POINT TYPE A

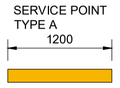

SERVICE POINT TYPE B

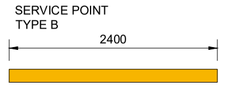


CUSTOM LETTERS

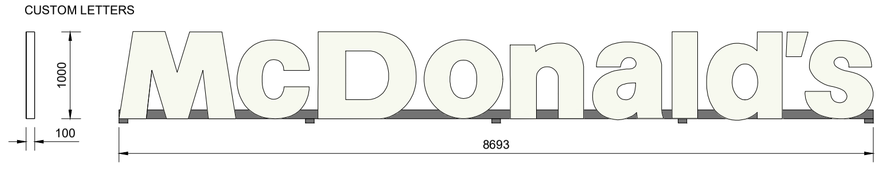

100mm deep aluminium sign frame (back trays and returns colour coated white), with Opal (050) Perspex sign face. Internally illuminated via LEDs

SCALE = 1:50

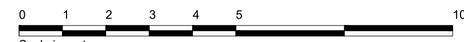

Scurr Architects
83 Southdown Road
Harpenden
Hertfordshire
AL5 3PR
T: 01582 763699
email: scurr@scurr.co.uk
www.scurr.co.uk
architects ⊞ designers ⊞ project managers

Notes:
All drawings to be read in conjunction with all other drawings as noted on issue sheet.

REV.	DATE.	DRAWING REVISIONS.	BY:	CHECKED
C	19.05.2025	Service Point B amended.	JK	-
B	29.04.2025	Updated to current corporate standards.	JK	-
A	13.11.2024	Updated to current corporate standards.	JK	-

GENERAL NOTES:
All works are to be undertaken in accordance with the Building Regulations and the latest British Standards.
All proprietary materials and products are to be used strictly in accordance with the manufacturer's recommendations.
All dimensions to be checked on site prior to construction.
All risks assessed to comply with the designer's responsibility under the Construction (Design Management) Regulations 2015.

PROPOSED DEVELOPMENT AT :–
Buck Barn, Worthing Road (A24)
HORSHAM RH13 8LW

STORE No :–
ST 1788

ON BEHALF OF :–
McDonald's Restaurants Ltd

DRAWING TITLE :–
Signage Elevations

NG140

DRAWN BY: JK | CHECKED BY: | DRAWING No.: 8350-SA-1788-P009 C
SCALE & SIZE: 1:100@A1 | DATE: June 2023

Scurr Architects
83 Southdown Road
Harpenden
Hertfordshire
AL5 3PR
T: 01582 763699
email: scurr@scurr.co.uk
www.scurr.co.uk
architects ⊞ designers ⊞ project managers

© Copyright McDonald's Restaurants & Scurr Architects