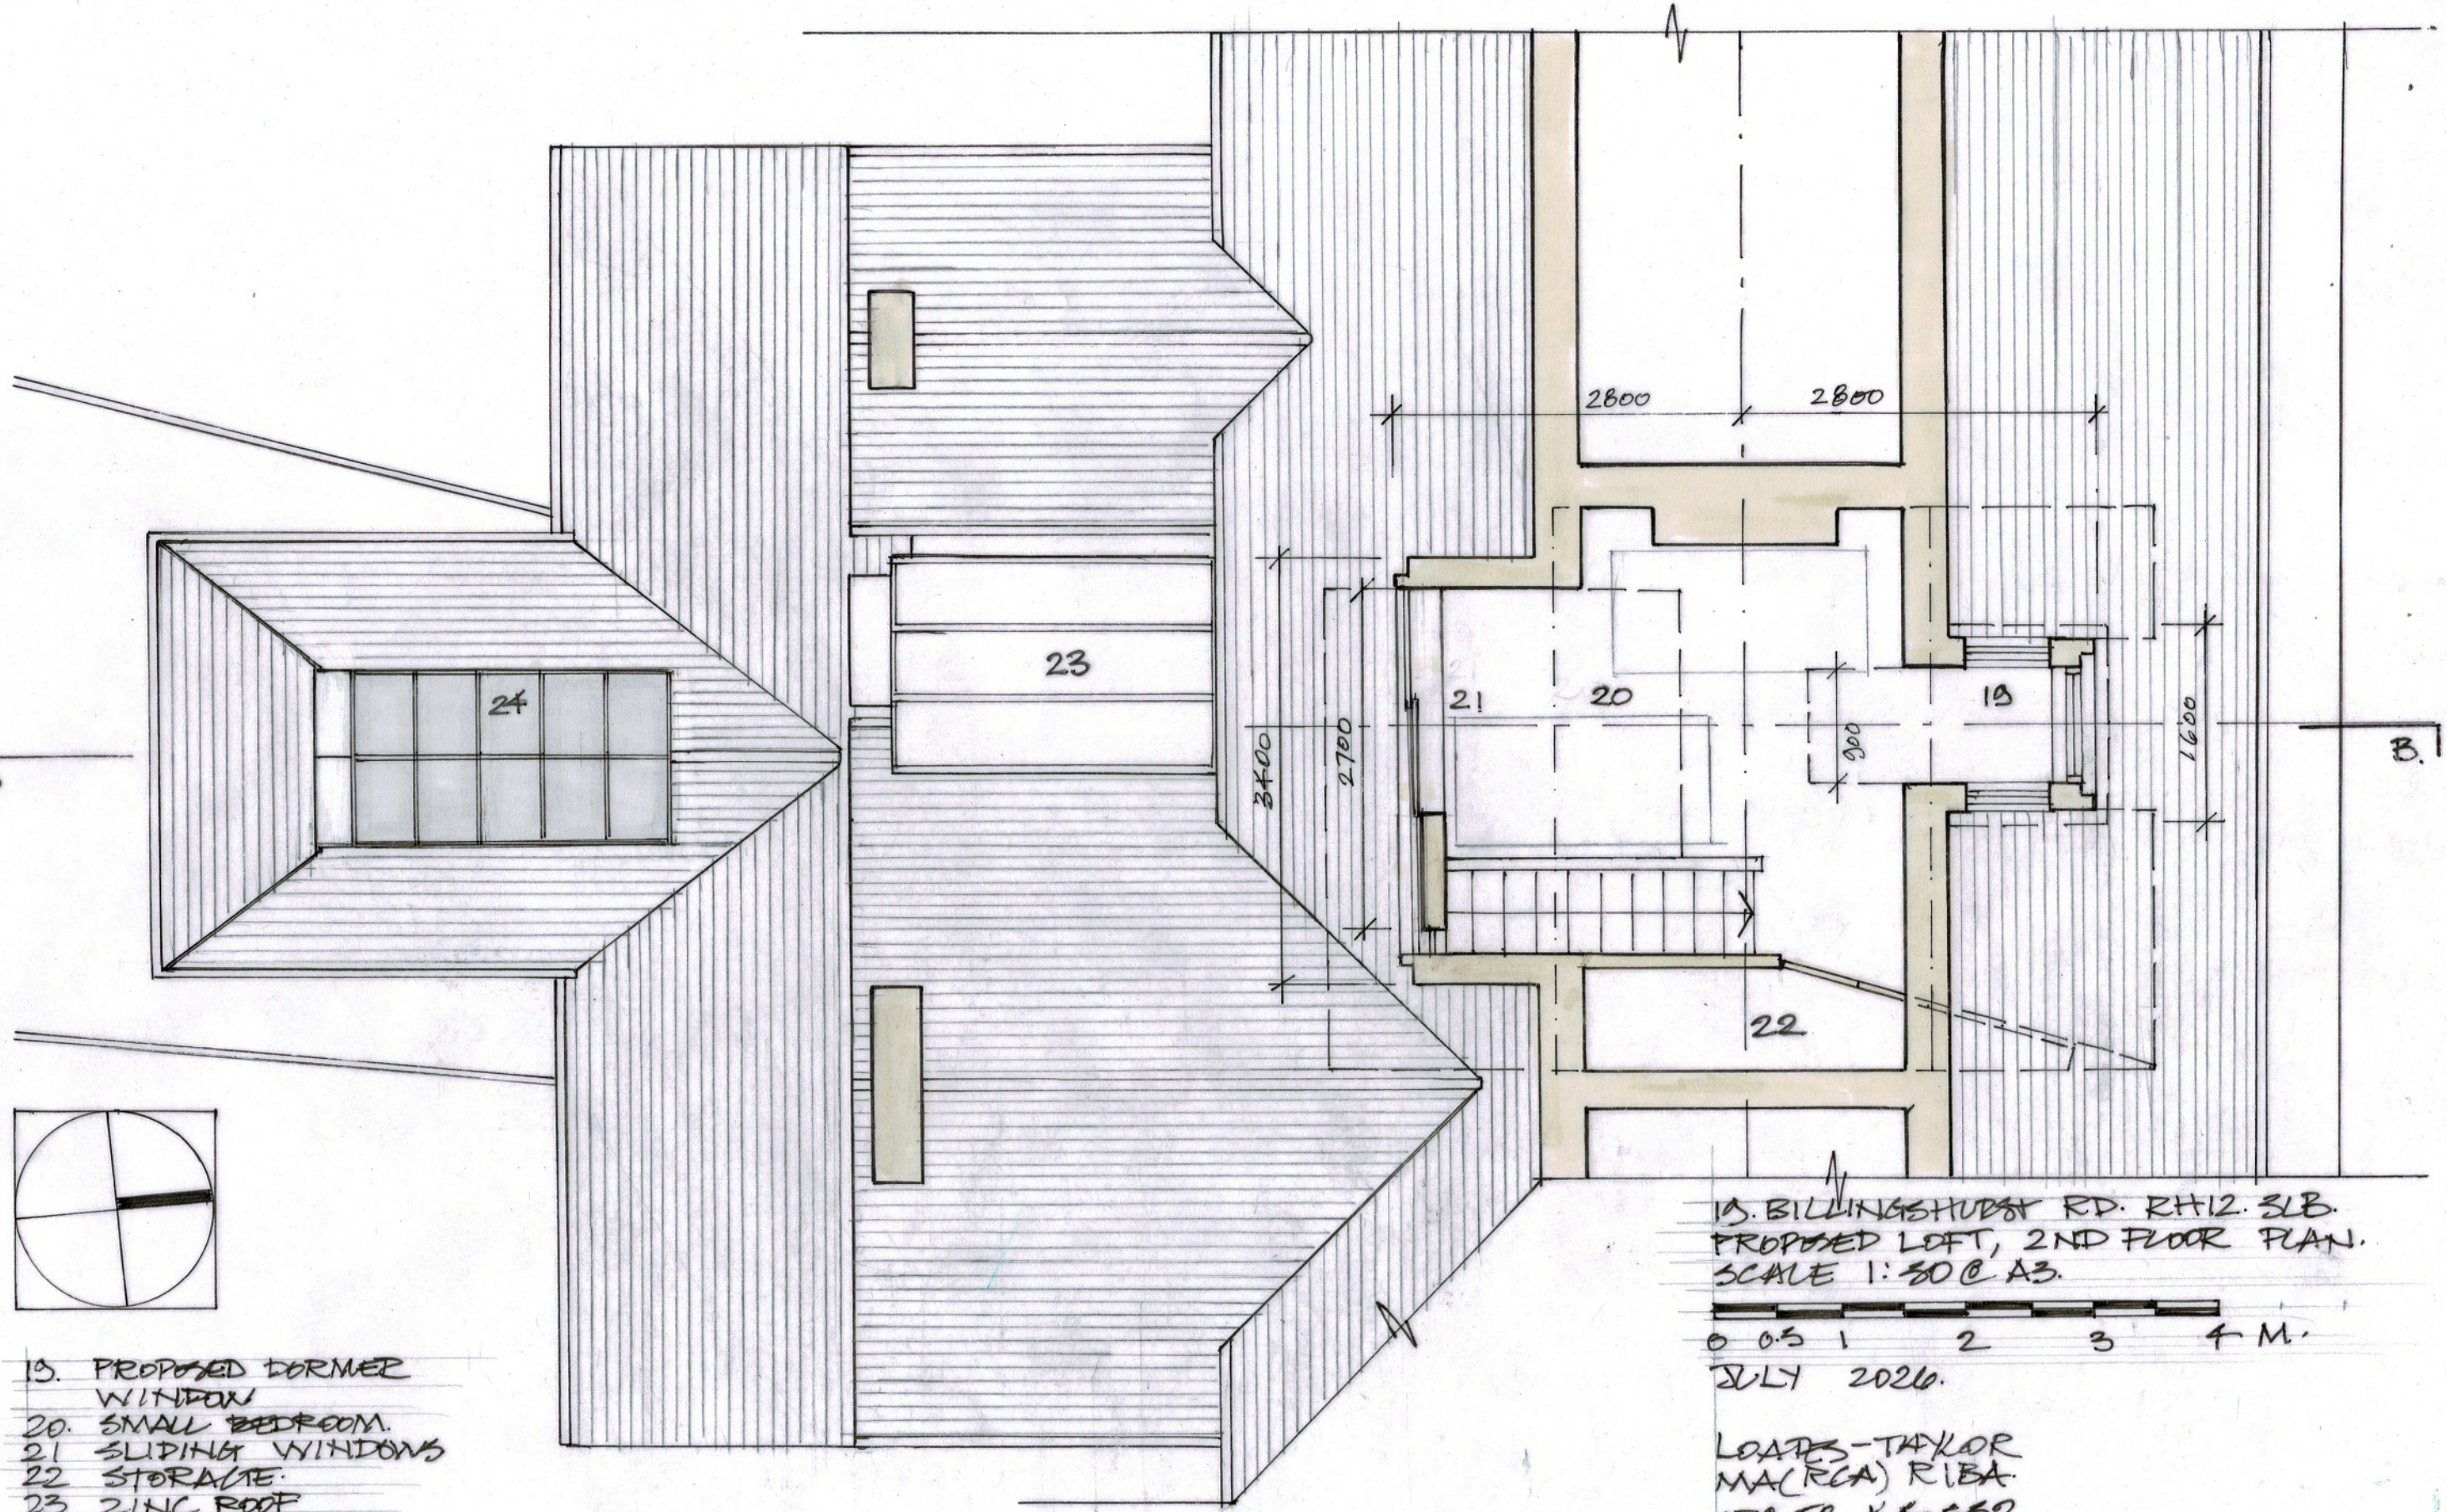



13. PROPOSED DORMER WINDOW
20. SMALL BEDROOM.
21 SLIDING WINDOWS
22 STORAGE.
23 ZINC ROOF
24 SKY LIGHT.

13. BILLINGSHURST RD. RH12. 3LB.
PROPOSED LOFT, 2ND FLOOR PLAN.
SCALE 1:50 @ A3.

0 0.5 1 2 3 4 M.

JULY 2026.

LOATES-TAYLOR
MA(RCA) RIBA.
07958 440552
loatestaylor@icloud.com.

BR. 2607 PL 014