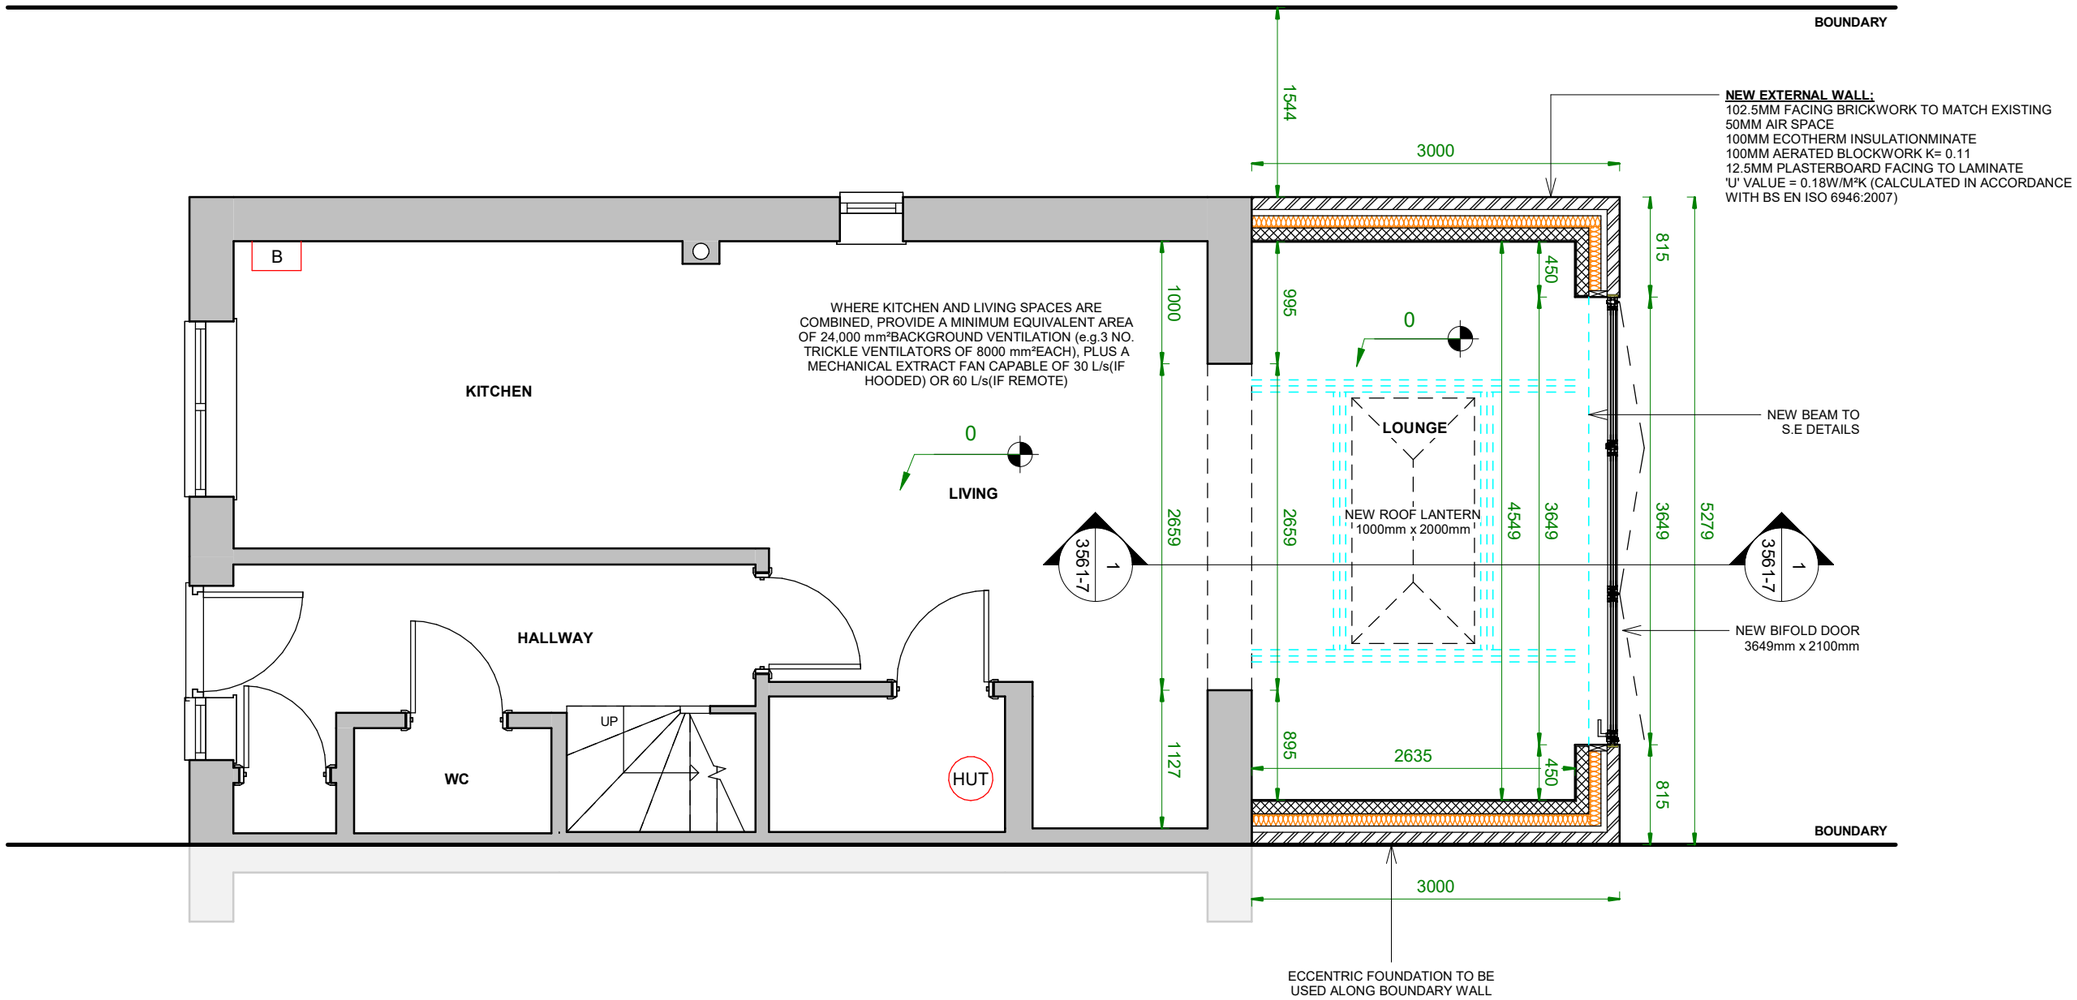


PROPOSED GROUND FLOOR PLAN

1 : 50

0 1 2 4m

ALL DIMS IN MILLIMETERS UNLESS NOTED OTHERWISE
DO NOT SCALE EXCEPT FOR PLANNING PURPOSES
IF IN DOUBT - ASK

THIS DRAWING IS CONFIDENTIAL AND IS THE PROPERTY OF KEENAN PROJECT DESIGNS LTD
© COPYRIGHT

KEENAN PROJECT DESIGNS

KEENAN PROJECT DESIGNS
08002335787
INFO@KEENANPROJECTDESIGNS.COM
WWW.KEENANPROJECTDESIGN.COM

CLIENT:	DATE:	DRAWN BY:	SCALE:
Misha Pellova	27/04/2026	Richard Obioma	1:50@A3 1:25@A1
ADDRESS: 18 King Edward Rd, Christs Hospital, Horsham RH13 0ND	PROJECT LEAD: George Cristea	DRAWING NO: 3561-2	REV: B