

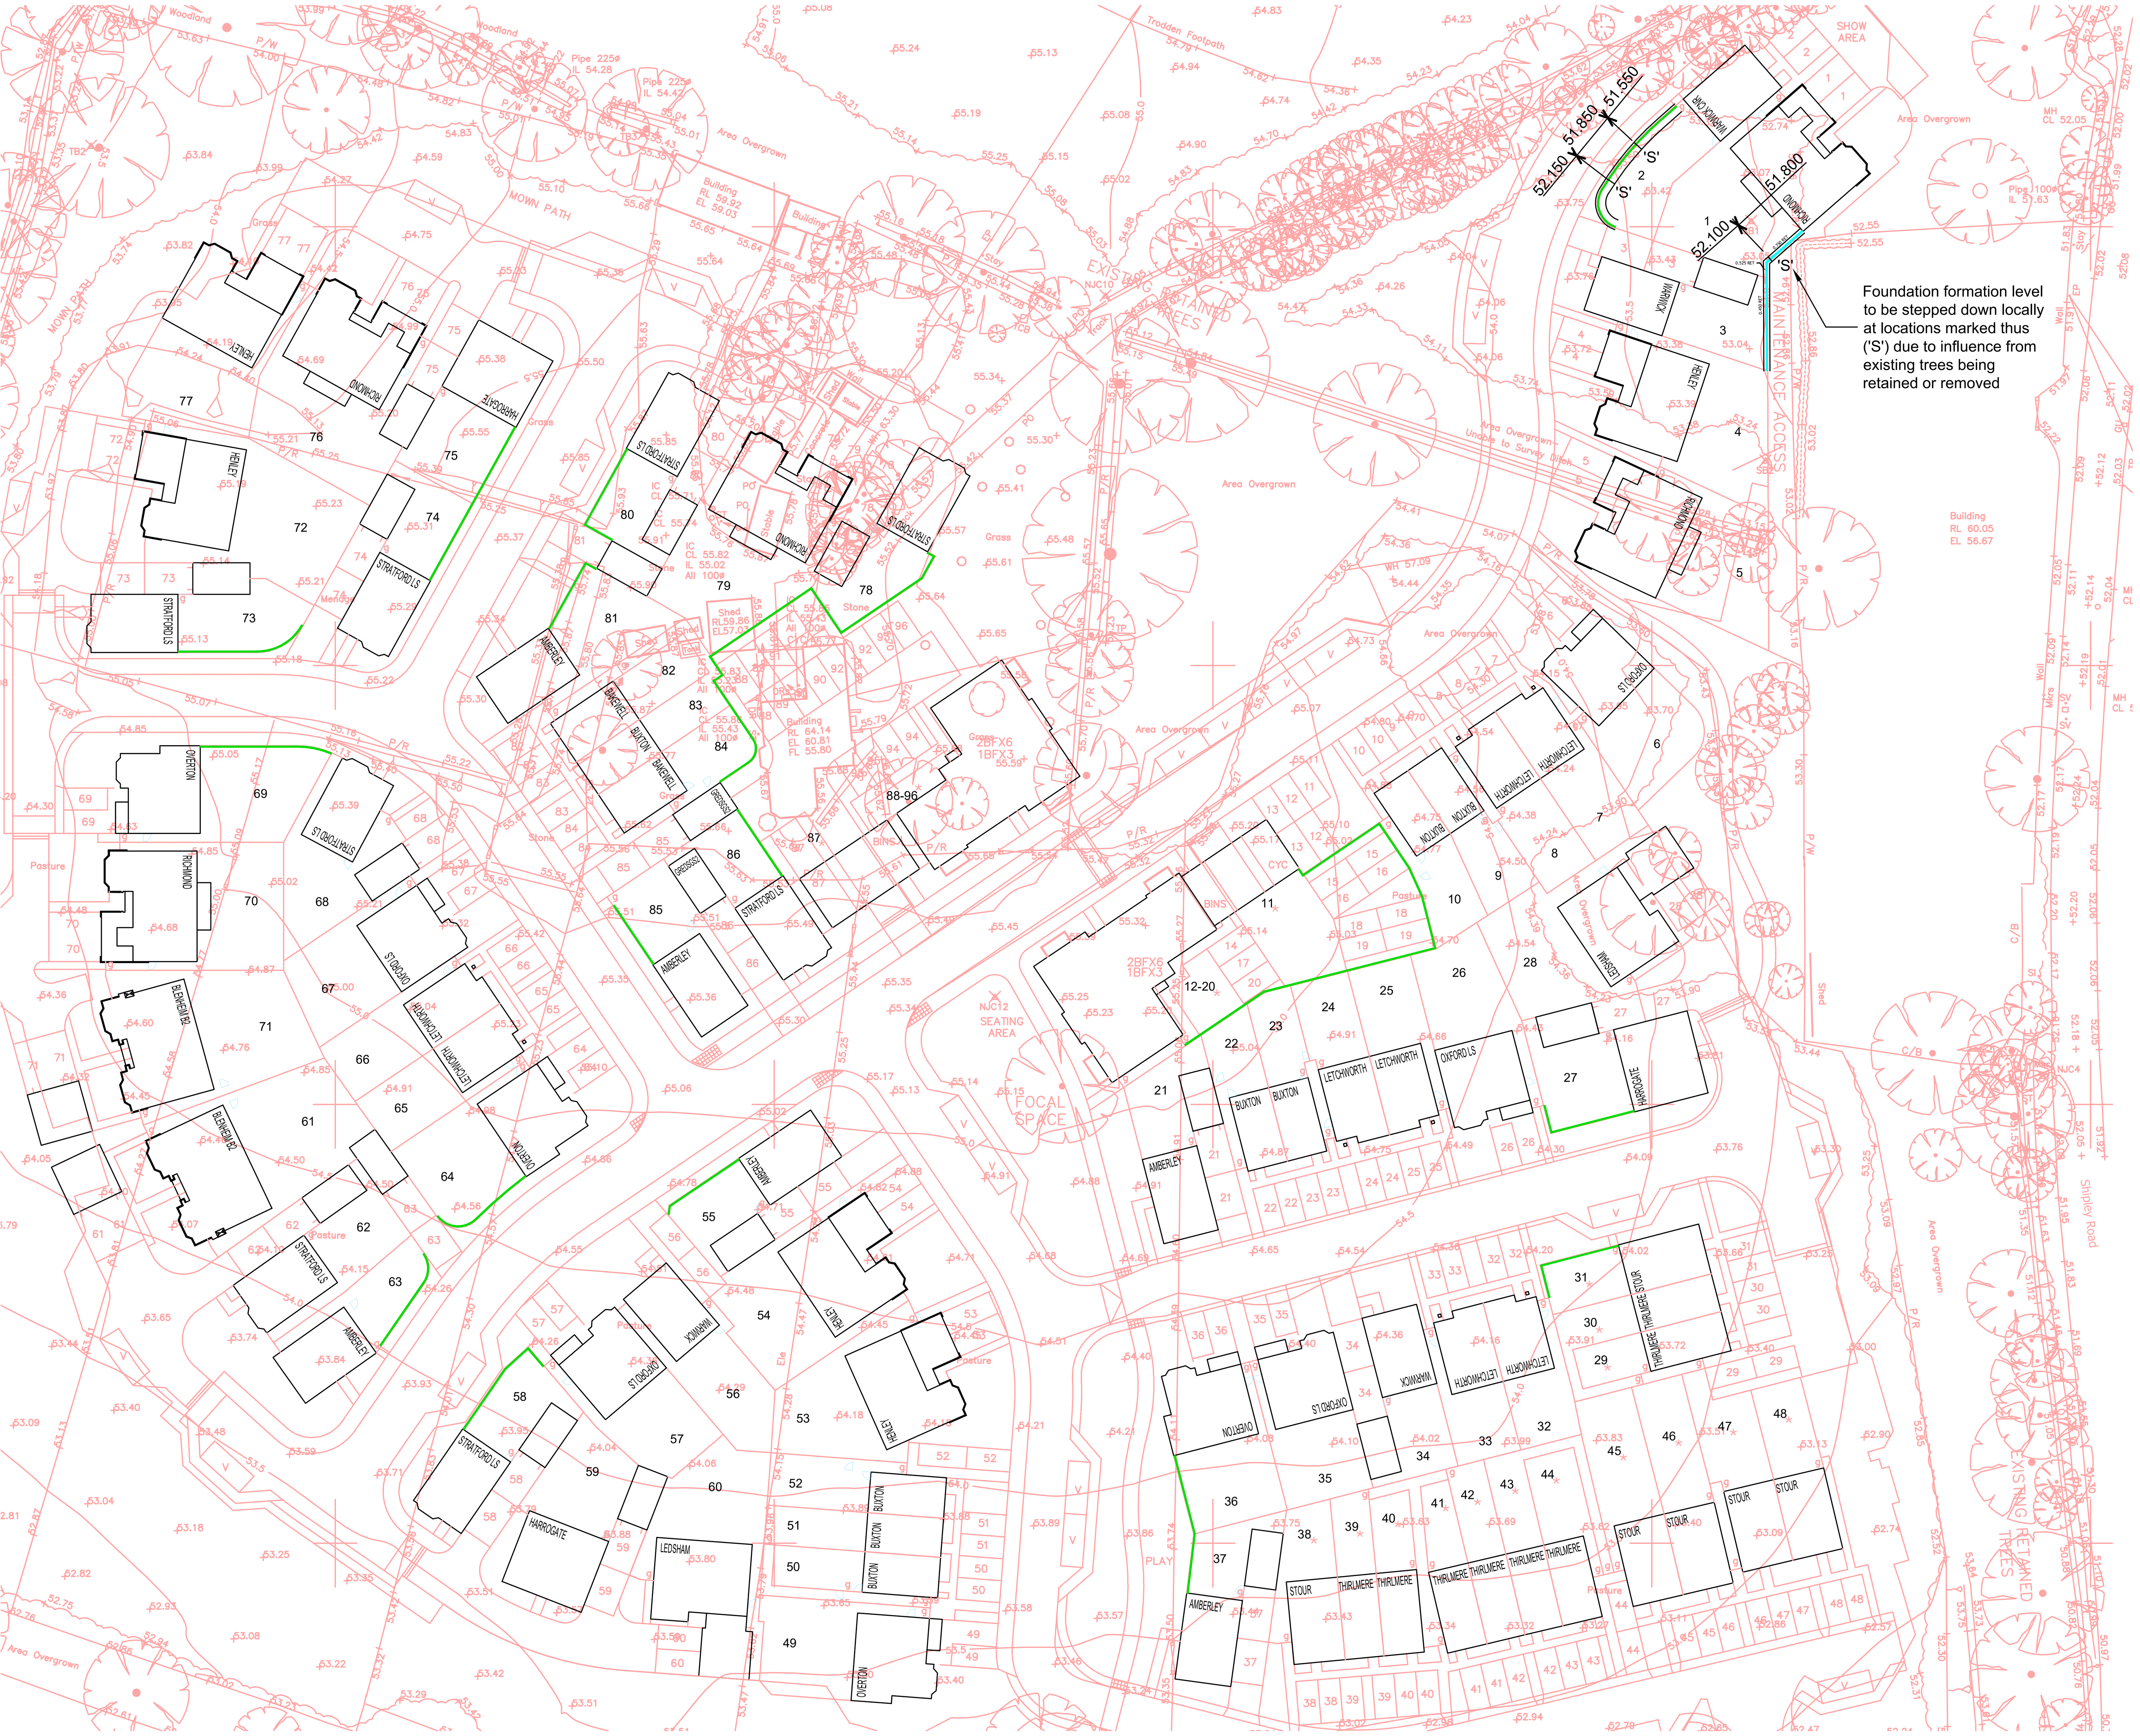


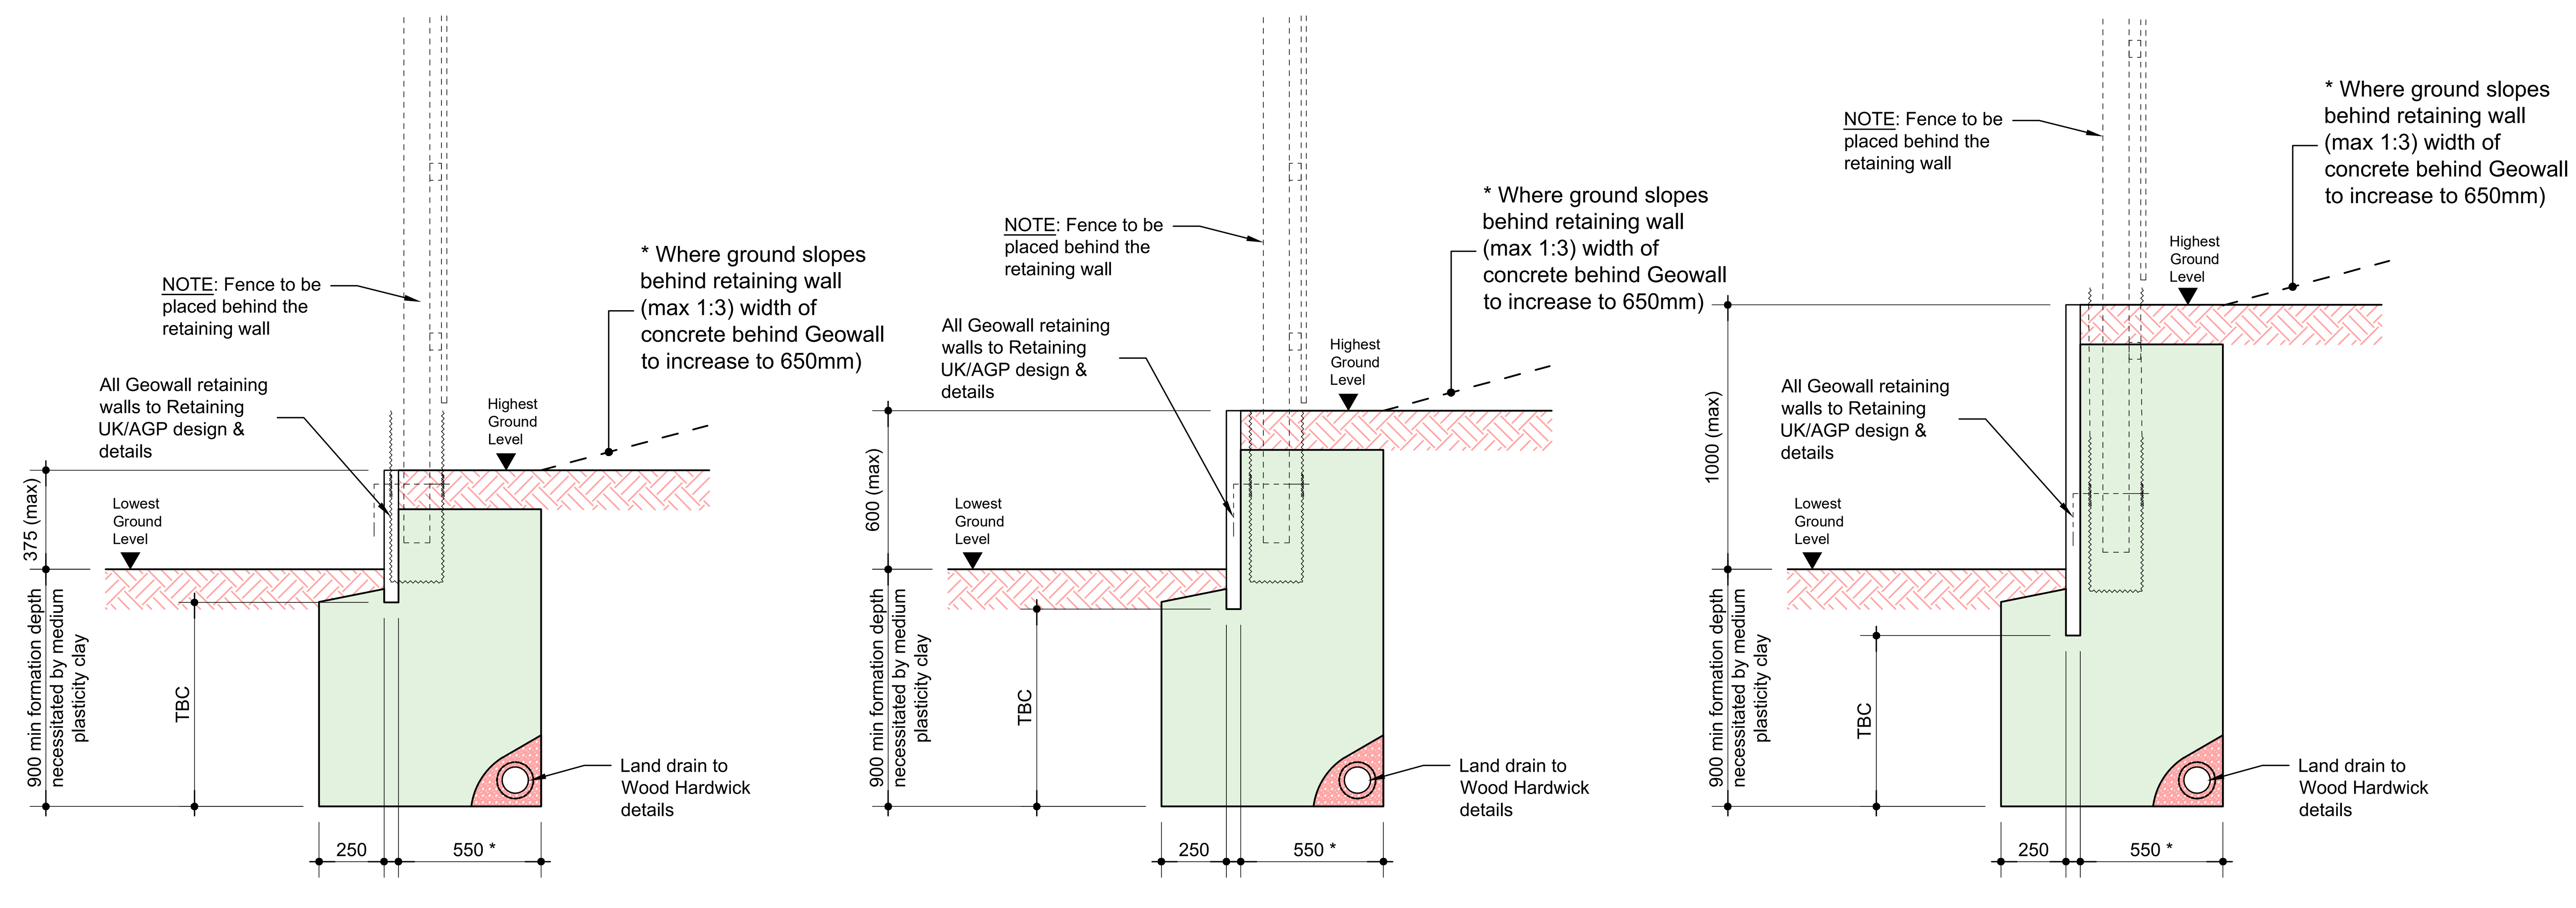

Geowall Retaining Wall - Typical Sections

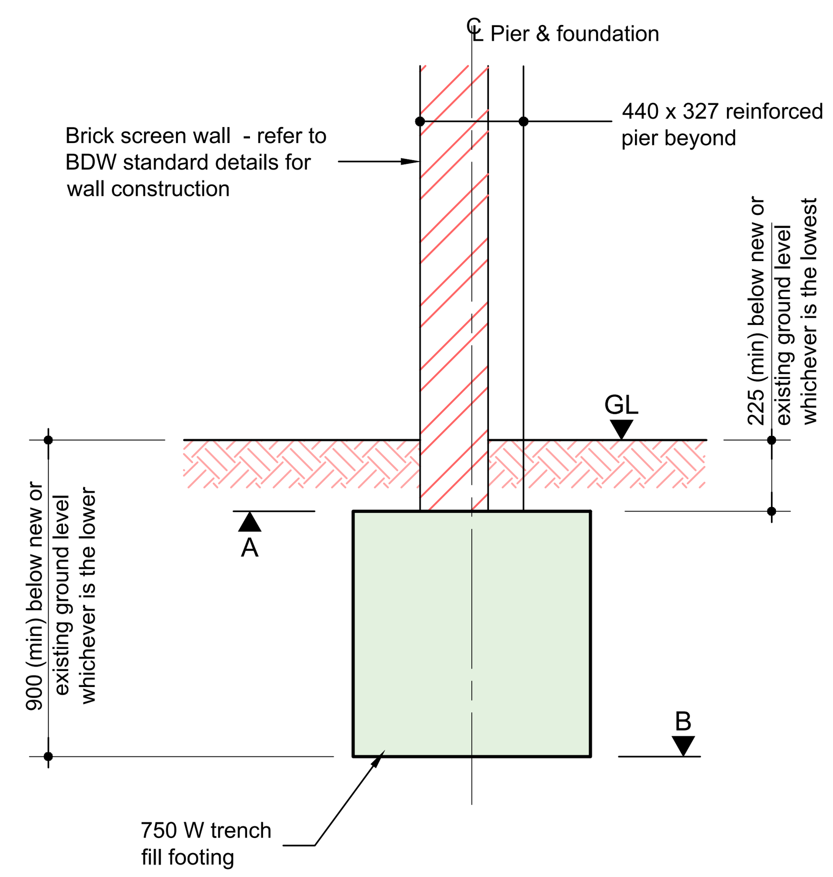

Typical Screen Wall Section

Retaining Wall Foundation Levels

Plot Ref	Retaining Wall Type	A (TFL)	B (PFL)
Plots 1/3	Geowall Retaining Wall	N/A	See Plan
-	Geowall Retaining Wall	N/A	-
-	Geowall Retaining Wall	N/A	-
-	Geowall Retaining Wall	N/A	-
-	Geowall Retaining Wall	N/A	-
-	Geowall Retaining Wall	N/A	-
-	Geowall Retaining Wall	N/A	-
-	Geowall Retaining Wall	N/A	-
-	Geowall Retaining Wall	N/A	-
-	Geowall Retaining Wall	N/A	-
-	Geowall Retaining Wall	N/A	-
-	Geowall Retaining Wall	N/A	-
-	Geowall Retaining Wall	N/A	-
-	215/327 Brick Retaining Wall + BDW Standard Wall	-	-
-	215/327 Brick Retaining Wall + BDW Standard Wall	-	-

For details of Geowall refer to ASC/Retaining UK standard detail drawings ref. 101, 102 & 103

Screen/Garden Wall Foundation Levels

Plot Ref	A (TFL)	B (PFL)
Plot 2	53.125	See Plan *
Plots 10/12-20/21/23/24/25	-	-
Plot 27	-	-
Plot 31	-	-
Plots 36/37	-	-
Plot 55	-	-
Plot 58	-	-
Plot 63	-	-
Plot 64	-	-
Plot 69	-	-
Plot 73	-	-
Plots 74/75	-	-
Plot 80	-	-
Plot 81	-	-
Plot 85	-	-
Plots 78/79/83/84/87/88-96	-	-

* Foundations Deepened Due To Influence From Existing Trees - Some Screen Walls May End Up Being Retaining Walls

NOTES.

1 This drawing to be read in conjunction with all relevant architects and engineers drawings and specifications.

2 For general notes refer to drawing no. HB4321-315-01

This drawing to be read in conjunction with Woods Hardwick drawing for retained heights

Legend:

- Geowall retaining walls: refer to specialists design & details + table for formation levels
- 1.8m Screen brick walls: refer to HB421-360- for details
- 1.8m Screen brick wall/retaining wall

This drawing to be read in conjunction with BDW standard detail drawings DB-SD13-001 (boundary wall type 1) & DB-SD13-014 (external gate)

Outstanding Issues:

1 Drawing has been detailed for plots 1 & 3, remaining screen/ retaining wall details to be added

REV	DESCRIPTION	CHECKED	DATE

Archibald Shaw
Consulting Civil & Structural Engineers
One Little London Chichester West Sussex PO19 1PP
Telephone: 01243 786471 www.archibaldshaw.co.uk

BARRATT DEVELOPMENTS PLC

PROJECT
Deerwood Park, Southwater

Screen & Retaining Wall Plan & Sections

ARCHITECT
Architectural Design Lab

DRAWN BY	CHECKED BY	DESIGNED BY
AT		BS
SCALE @ A1	©DATE	STATUS
1:500 1:20	March 2025	Construction
JOB NO.	DRAWING NO.	REVISION
34578	HB421-360-50	