
NOTES:

1- Lean-to external store to have a roof to match main roof cladding.
2- The steel columns shown are indicative only and have not been designed by the structural engineer.

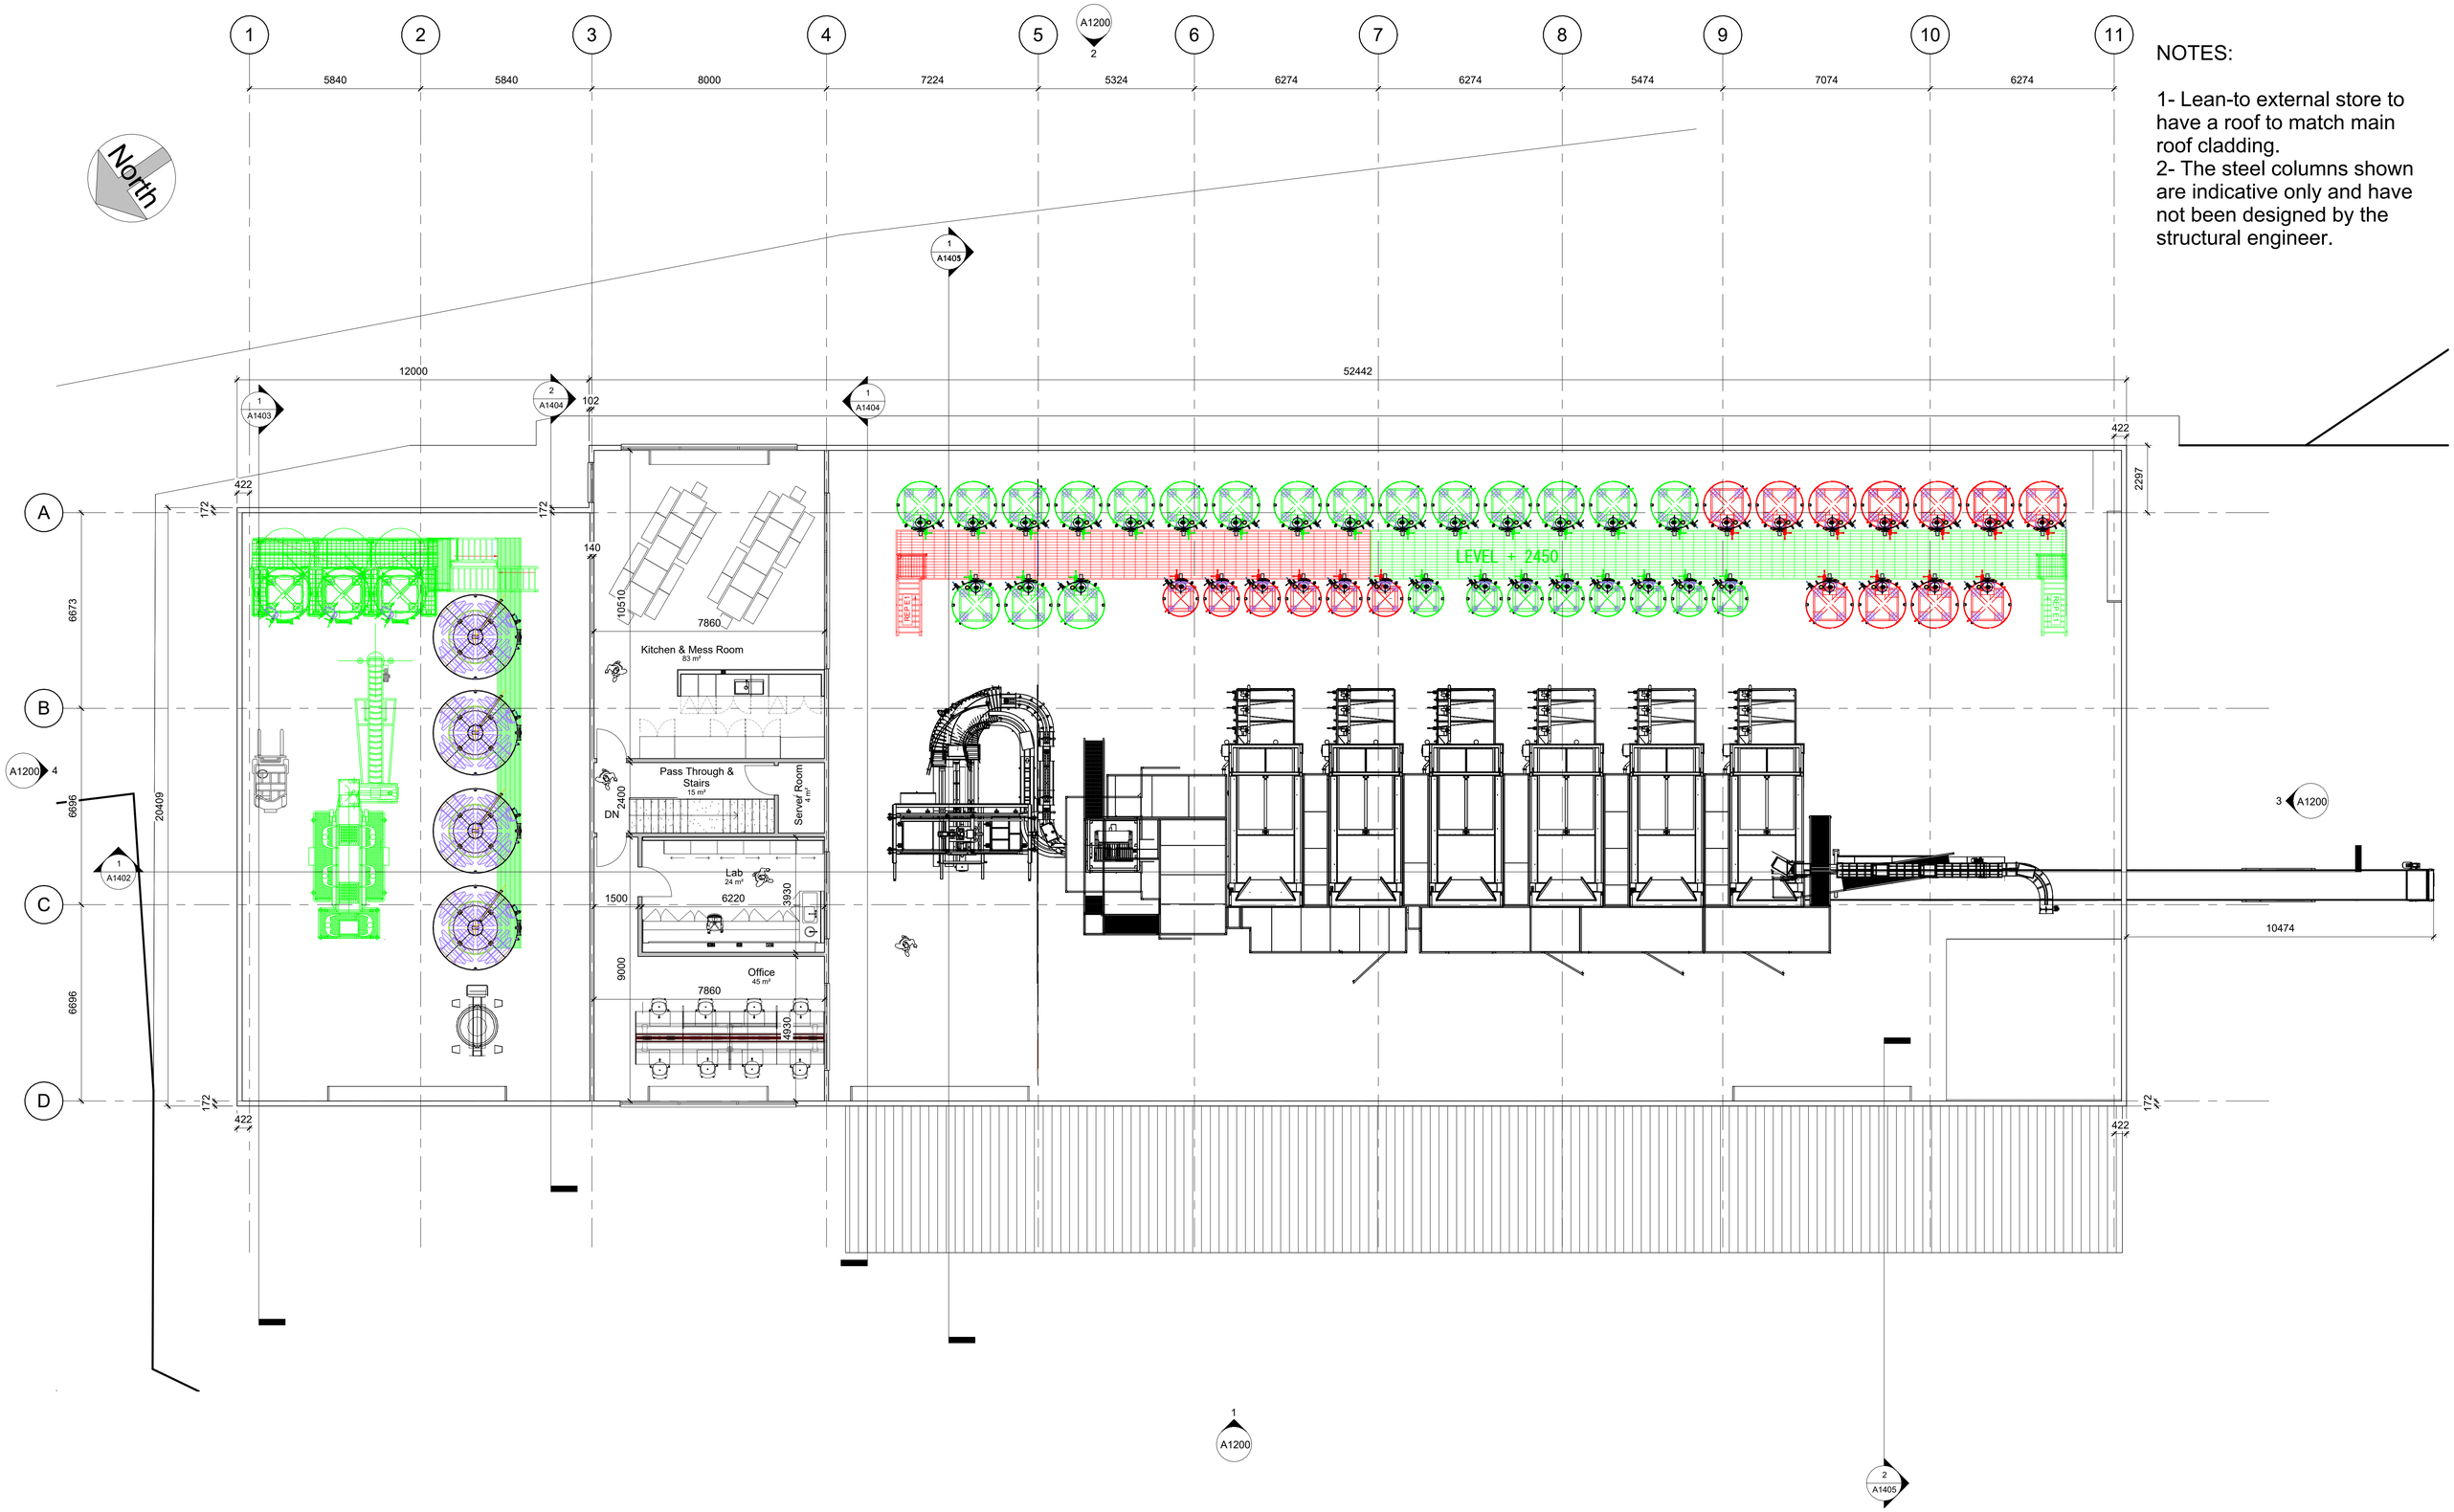

1 First Floor

1 : 100

0 5 10 m

Copyright Coastline Architects. The copyright in this document belongs to Coastline Architects. This Plan can not be copied or reproduced in any form or by any means without the written permission of Coastline Architects.

Revision Details

S3-P02 Status revised. Insulated walls added to building. Raised the ceiling height to 3.0m and stairs adjusted. I-beams moved to avoid clashes.

S4-P01 Status revised for planning.

A1 Revit Drawing
Scales correct at A1

Drawn by AP
Checked by EL

Client
Nyetimber

Status
For Planning

Project
New Pressing Centre

Date
23/07/26

Drawing Title
First Floor Plan

Drawing Number

Project ID	Originator	Zone	Level	Type	Role	Drg No.	Status/Rev.
1353 -	CLine -	XX -	00 -	DR -	A -	1002	S4-P01

Coastline ARCHITECTS