
©2010 Arqiva
All rights reserved. No part of this publication may be reproduced, stored in a retrieval system or transmitted in any form or by any means (Electronic, Mechanical, Photocopying, Recording or otherwise), without the prior written consent of the Company.

NOTES

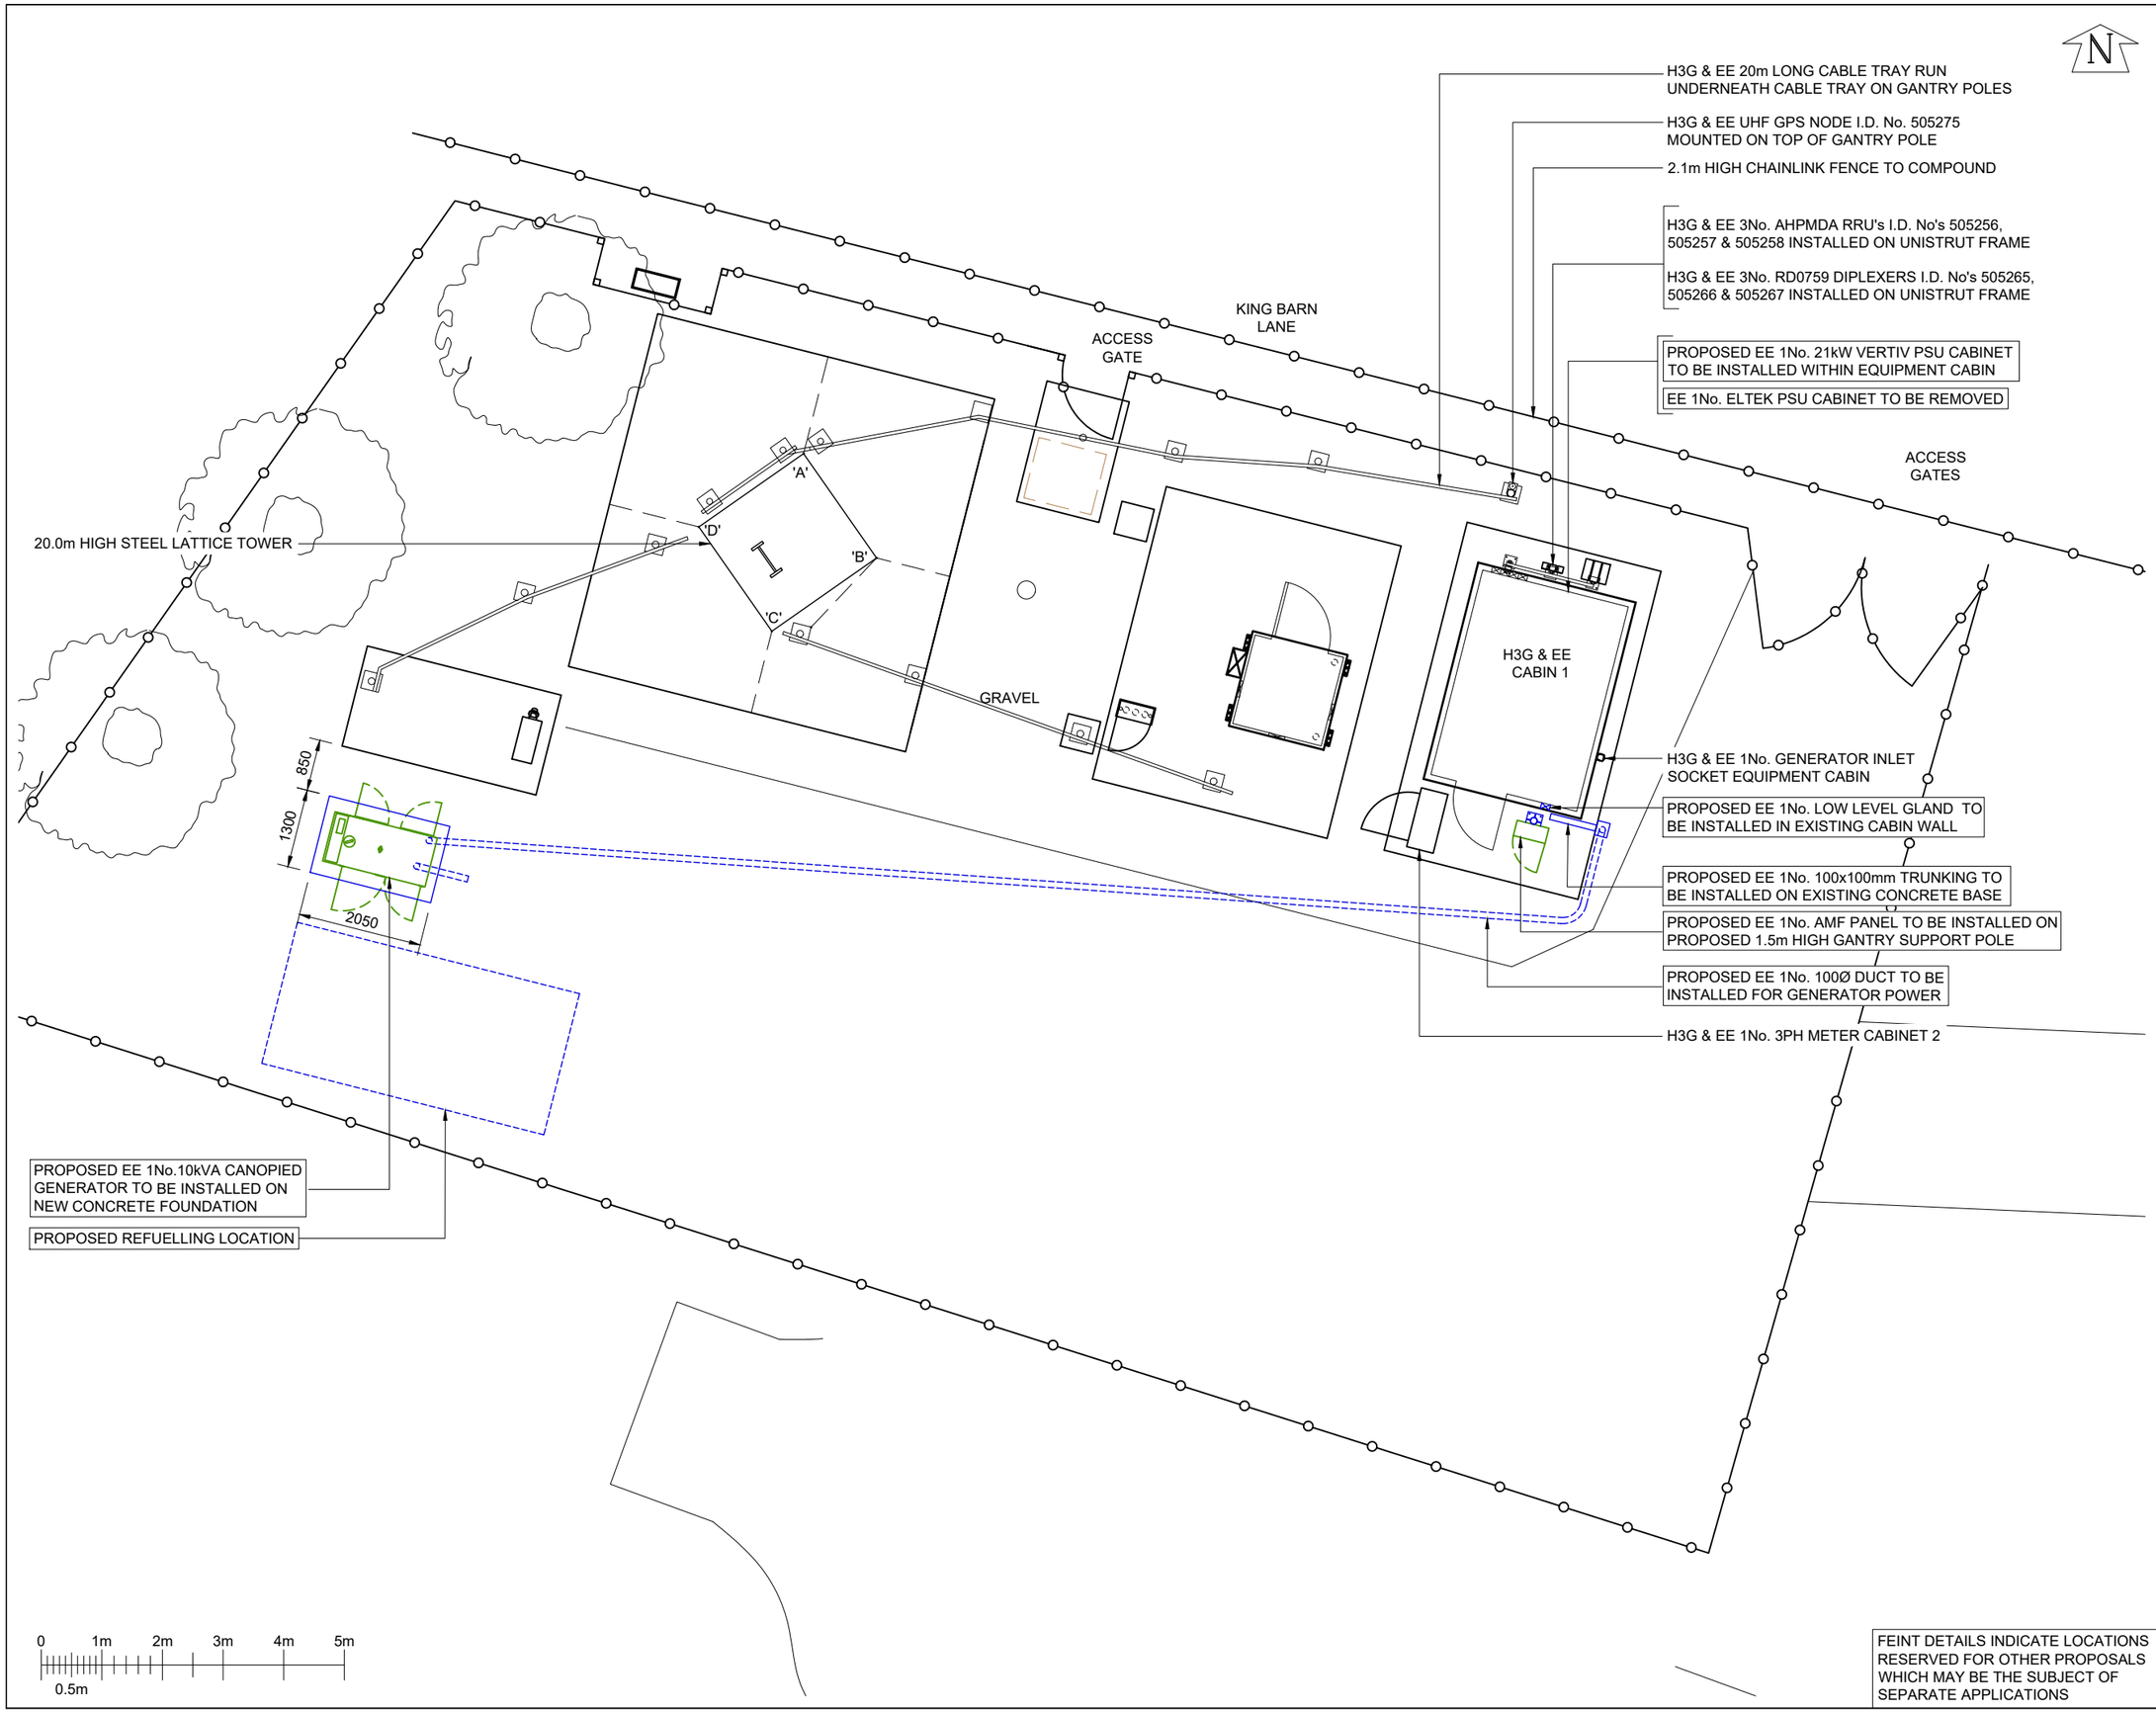

FEINT DETAILS INDICATE LOCATIONS RESERVED FOR OTHER PROPOSALS WHICH MAY BE THE SUBJECT OF SEPARATE APPLICATIONS

SITERRA ID	12296468				
PROJECT	COL.MOD.UK.0010108				
EE ID.	91471				
MBNL ID.	HSM017				
H3G ID.	BN0247				
12	PROJ No 12296468 PLANNING	08/01/26	VHP	VHP	
11	PROJ No 230083 AS BUILT	16/12/21	DAL	JBT	
10	PROJ No 230083 PLANNING	08/04/21	DAL	DAL	
9	PROJ No N/A LP DETAILS ADDED	18/03/20	MT	SH	
8	PROJ No 193058 AS BUILT	09/12/19	KML	BG	
ISS	REVISION	DATE	DRN	APP	

arqiva
Crawley Court, Winchester, Hampshire, SO21 2QA
Tel. 01962 823434, Fax. 01962 822378

SITE No 141621
STEYNING
ARQIVA SITE, STEYNING SEWERAGE TREAT. WORKS
KING'S BARN LANE
STEYNING
WEST SUSSEX
BN44 3YW

NGR TQ 18530 12140

OS GRID 518530 112140

TITLE
SITE PLAN
PROPOSED
H3G & EE LTD

SCALE 1:100

DRAWN	IM	19/08/11
APPROVED	WHP	08/01/26

DRG No. 141621-02-100-MD012 | Sheet 1 of 1 | Rev 12

A3