

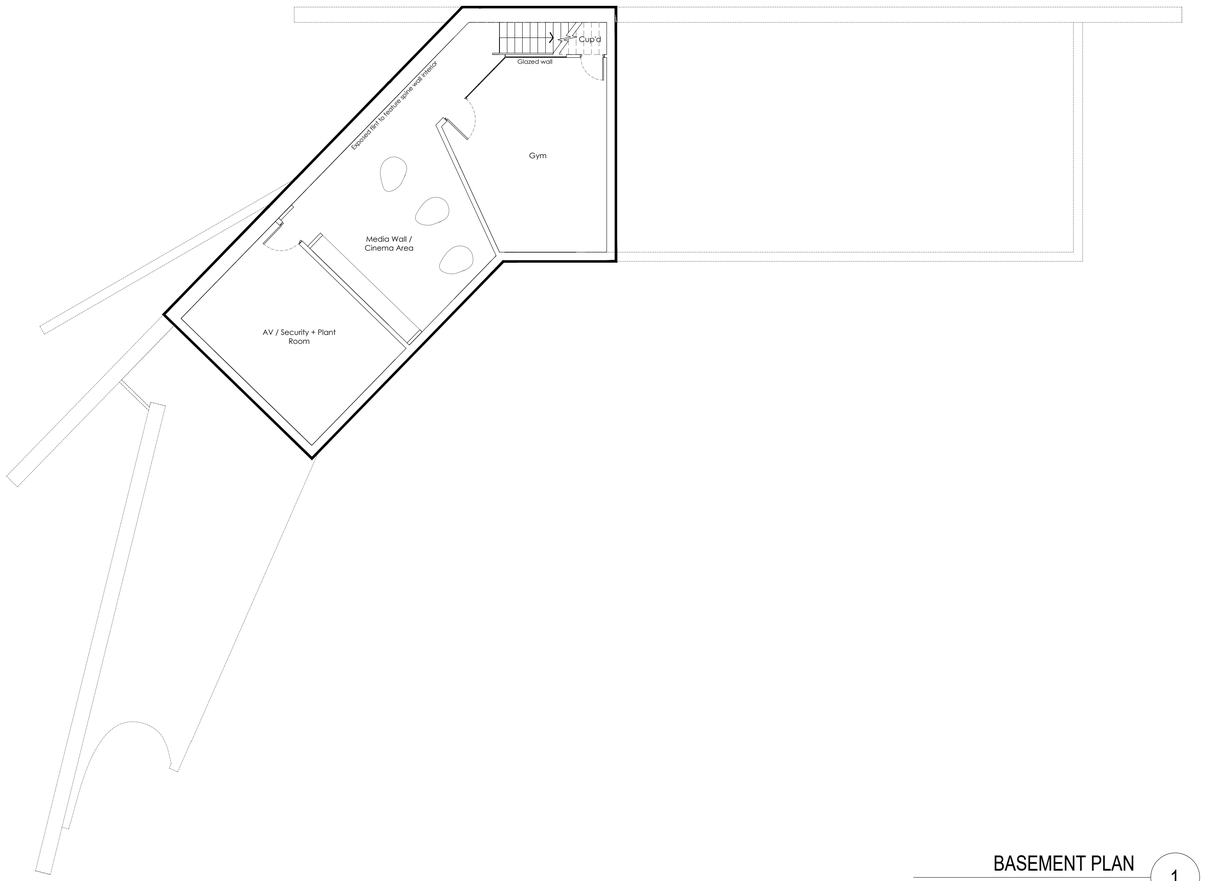



BASEMENT PLAN
1:100
1

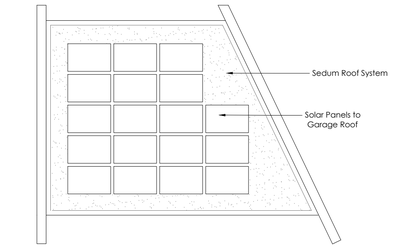


DETACHED GARAGE ROOF PLAN
1:100
3

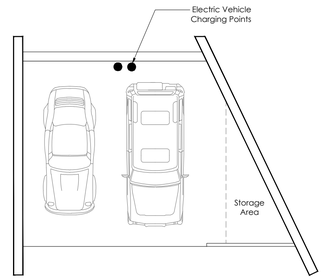


DETACHED GARAGE PLAN
1:100
2

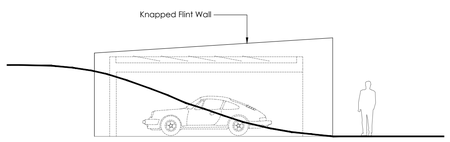


DETACHED GARAGE WEST ELEVATION
1:100
7

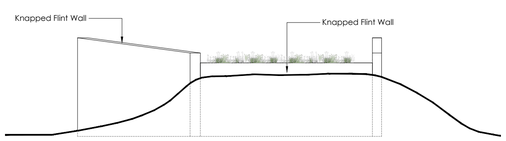

DETACHED GARAGE NORTH ELEVATION
1:100
6

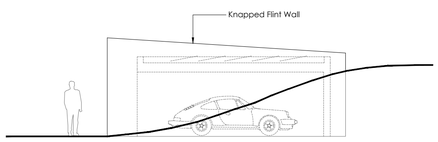

DETACHED GARAGE EAST ELEVATION
1:100
5

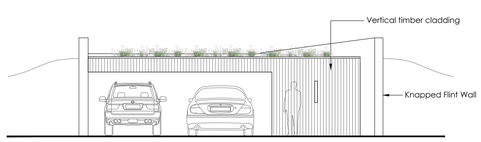

DETACHED GARAGE SOUTH ELEVATION
1:100
4

SCALE 1:100
0m 1 2 5 10

© TT Architecture © Atelier de Linde Ltd.

ARCHITECT

TT Architecture Ltd.
E: studio@ttarchitecture.com
T: +44 (0) 7879455506
W: www.ttarchitecture.com

Atelier de Linde Ltd.
E: hello@atelierdelinde.com
T: +44 (0) 7973 628 095
W: www.atelierdelinde.com

GENERAL NOTES

1. Do not scale drawing for construction purposes.
2. All dimensions are in millimetres unless noted otherwise.
3. All dimensions shall be verified on site before proceeding.
4. The author shall be notified in writing of any discrepancies.
5. This drawing is protected by copyright.

NORTH

PURPOSE OF ISSUE

PLANNING

Rev No.	Description	Date
00	ISSUED FOR PLANNING APPROVAL	MAY 2026

PROJECT NAME

New Dwelling at Sunningdale
Sunningdale
Horsham Road, Steyning
West Sussex, BN44 3AA

DRAWING TITLE

Proposed Basement Plan &
Detached Garage GA

CLIENT
Mr & Mrs Reader

SCALE @ A1	DATE	
1:100	MAY 2026	
PROJECT NO.	DRAWN BY	CHECKED
2530	TT	AP

DRAWING NO. **A-0103**
REVISION NO. **00**