


Existing Front Elevation

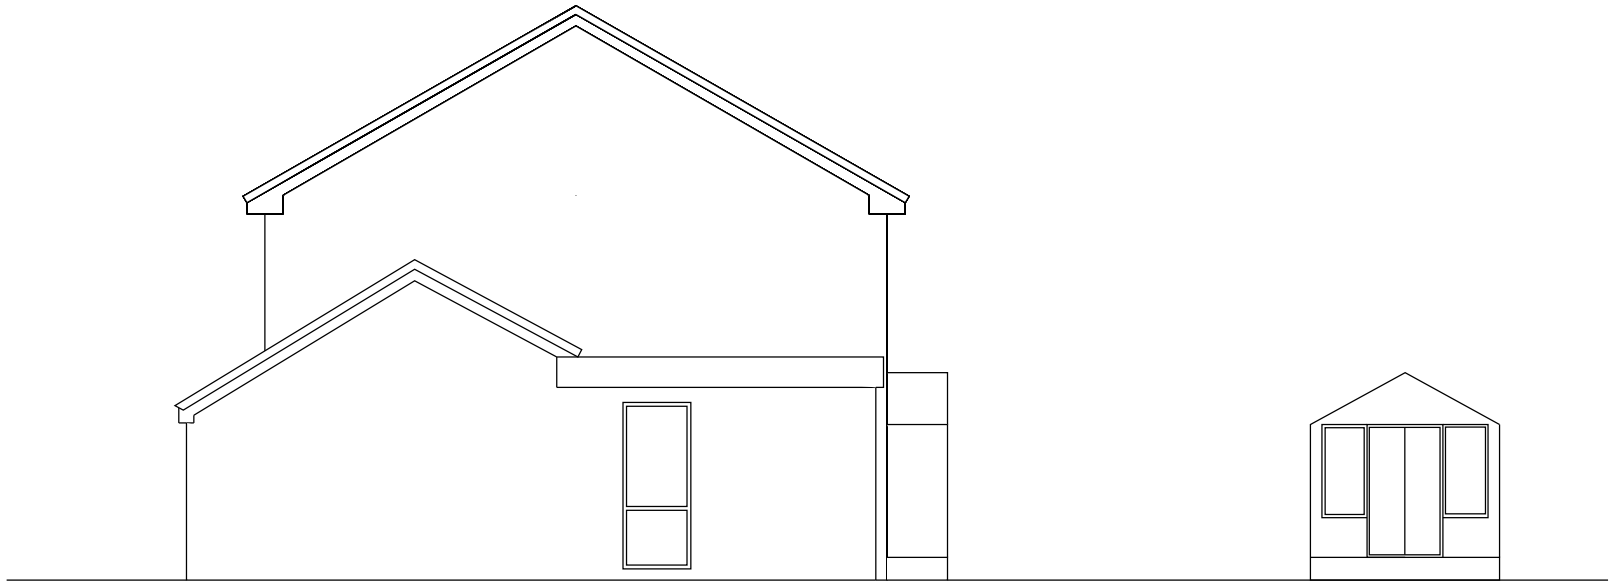

Existing Side Elevation

0m 1m 2.5m 5m

Scale 1:100

Drawing 1007 - Rev 1

1 Chestnut Walk, Pulborough, RH20 1AN

Existing Elevations B Rev 1

REVISIONS		
	MM/DD/YY	REMARKS
1	29/11/25	...
2	10/12/25	Scale Bar Added
3	20/01/26	Sheds to be removed added
4	__/__/__	...
5	__/__/__	...

01

A