


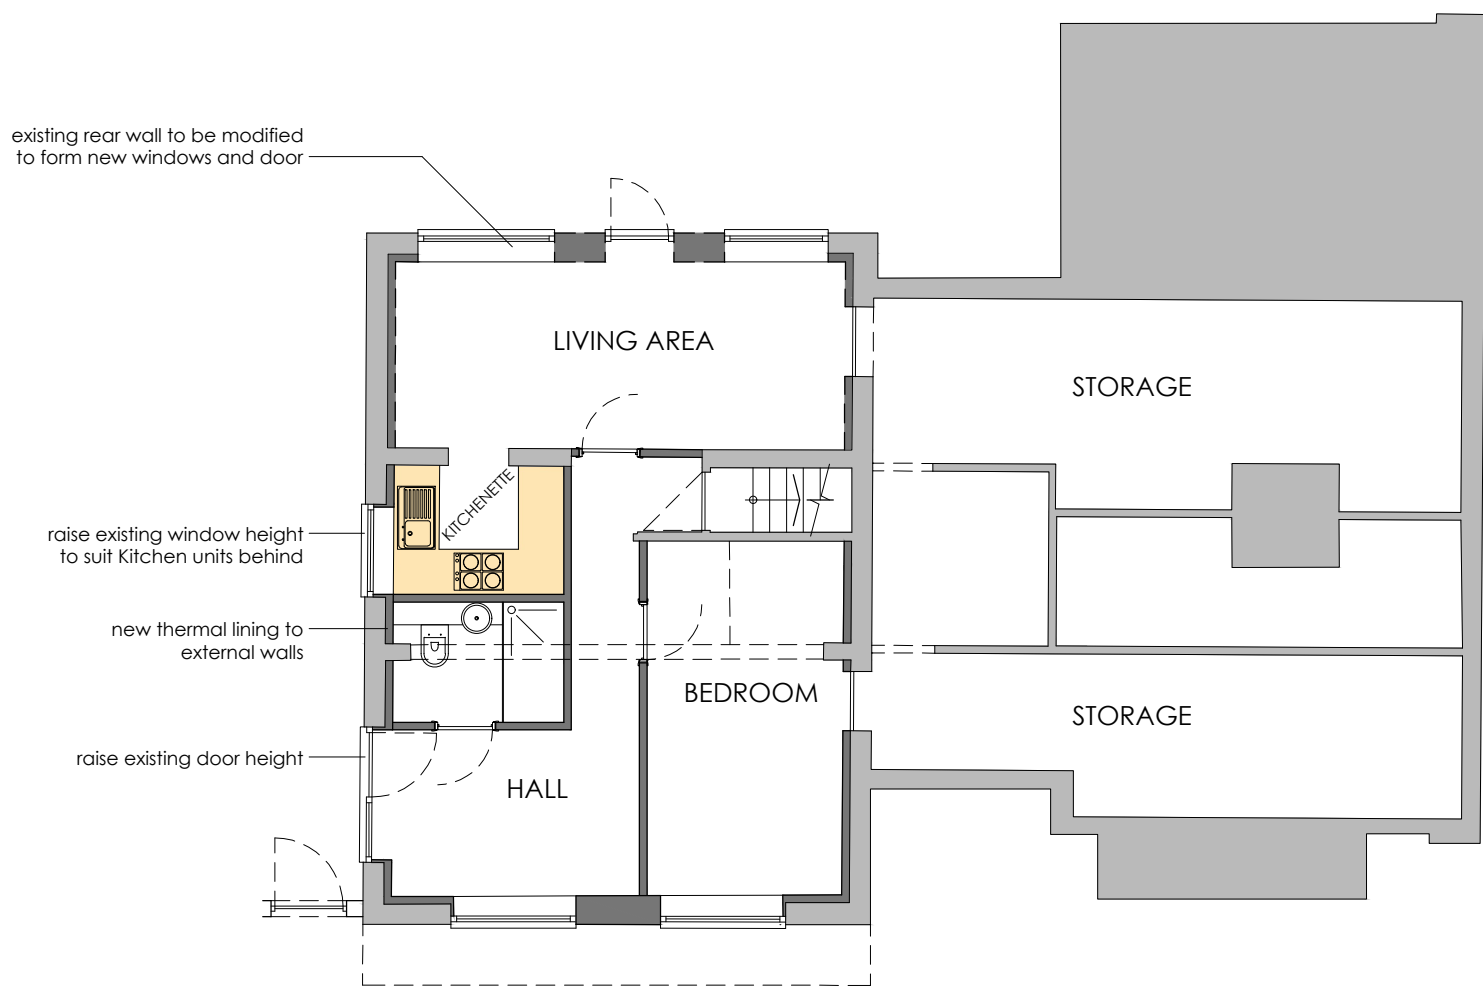


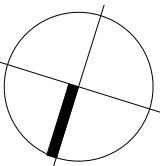


1 GROUND FLOOR PLAN  
SCALE 1:100 @ A1

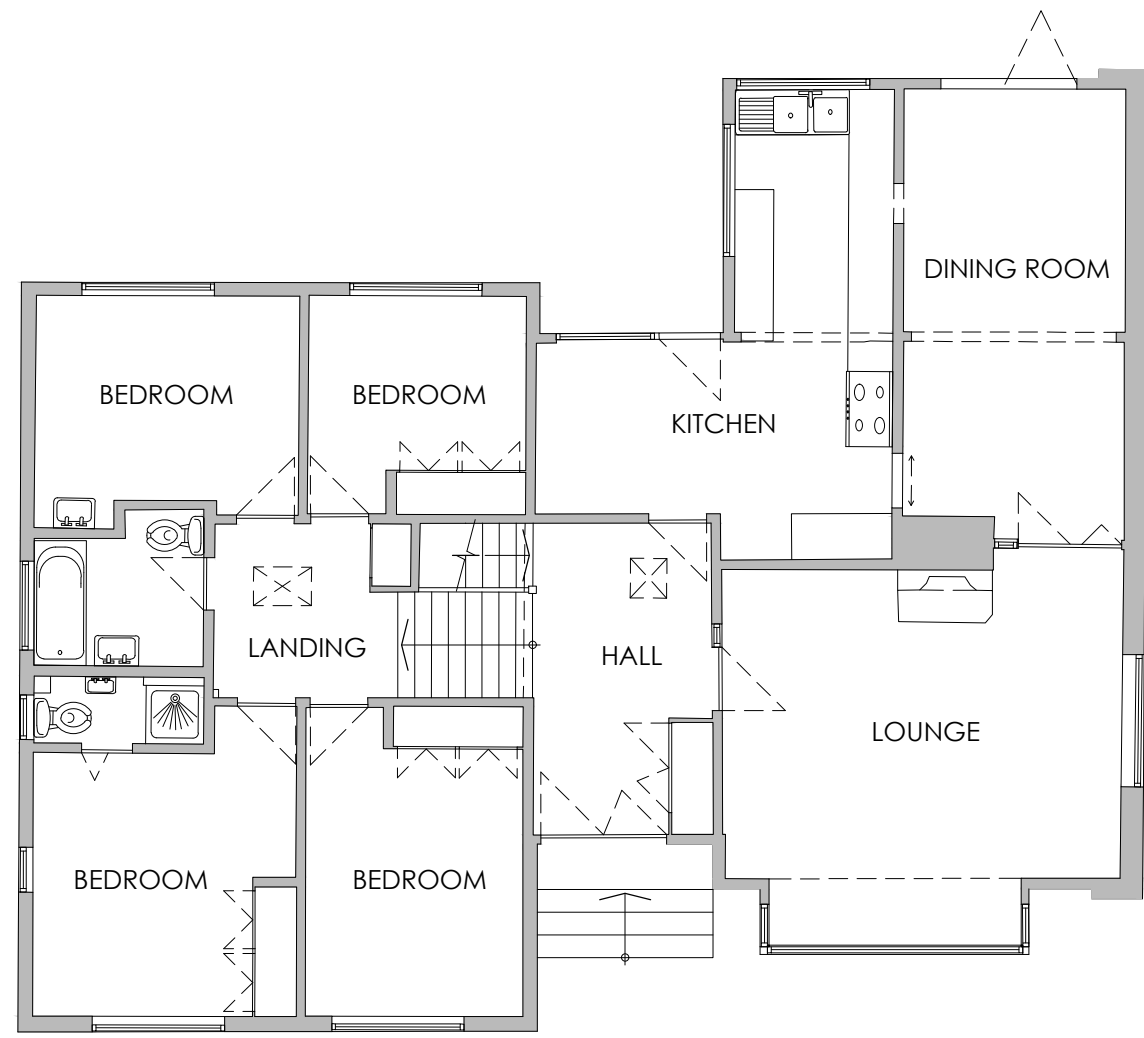

2 FIRST FLOOR PLAN (no change)  
SCALE 1:100 @ A1

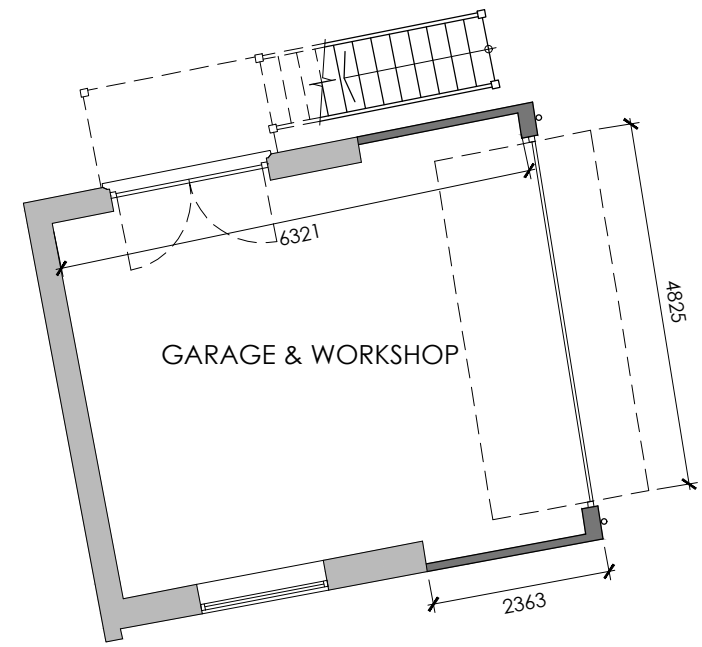


7 GROUND FLOOR PLAN  
SCALE 1:100 @ A1

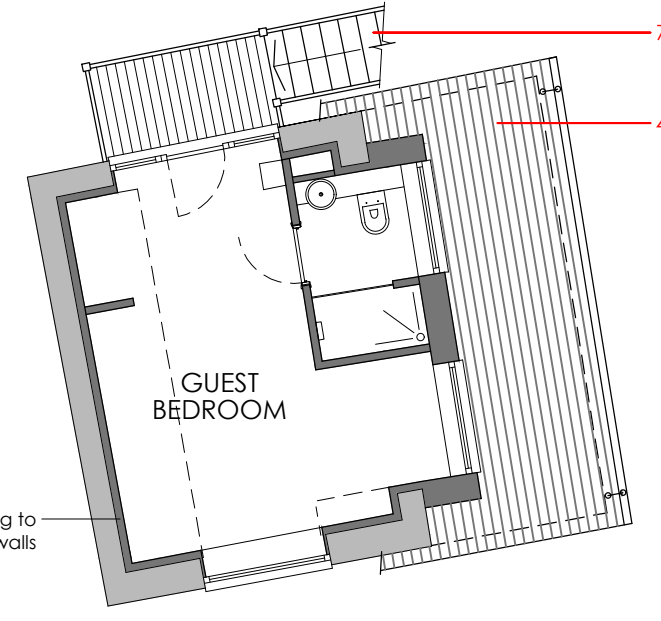

8 FIRST FLOOR PLAN  
SCALE 1:100 @ A1




3 NORTH (FRONT) ELEVATION  
SCALE 1:100 @ A1

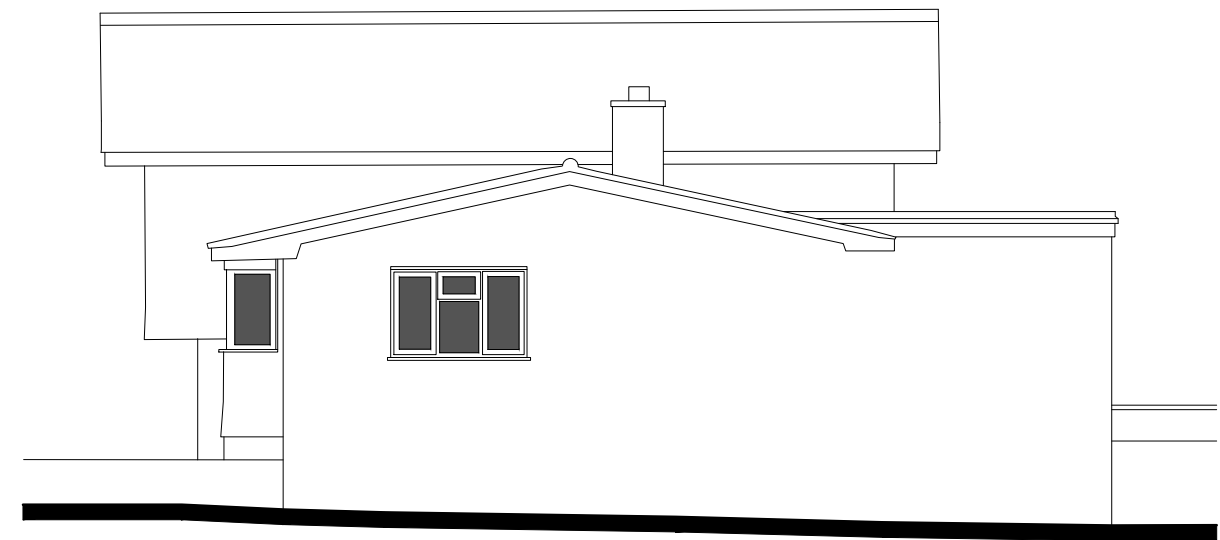


4 WEST ELEVATION (no change)  
SCALE 1:100 @ A1




5 SOUTH (REAR) ELEVATION  
SCALE 1:100 @ A1

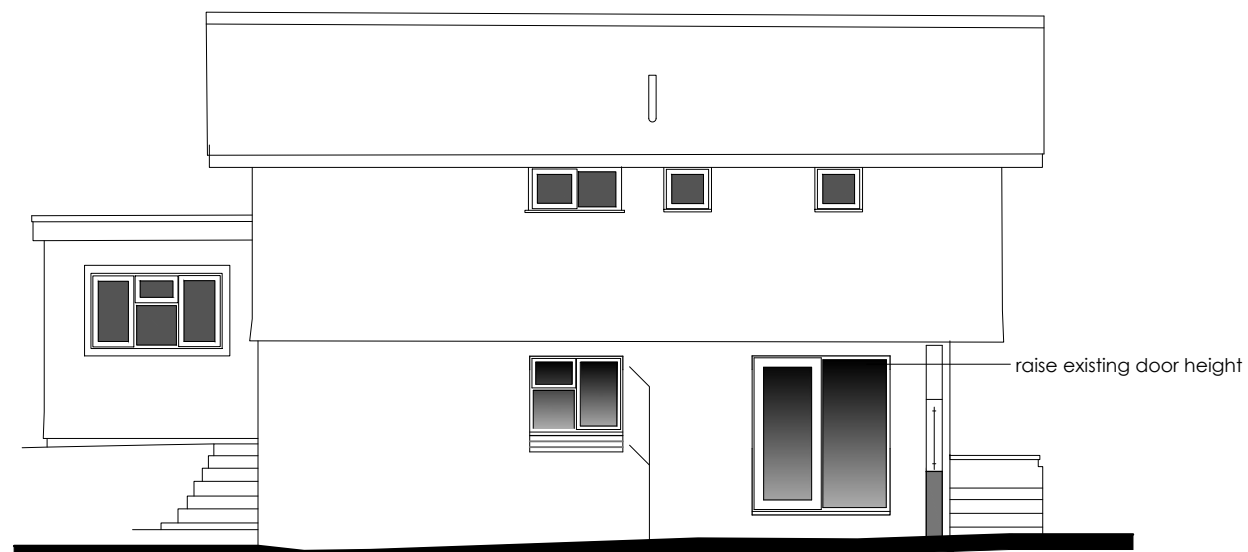

6 EAST ELEVATION  
SCALE 1:100 @ A1

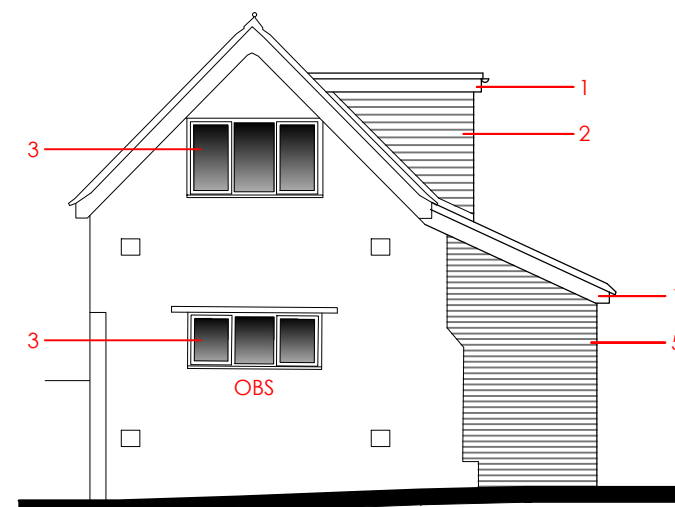


9 NORTH ELEVATION  
SCALE 1:100 @ A1

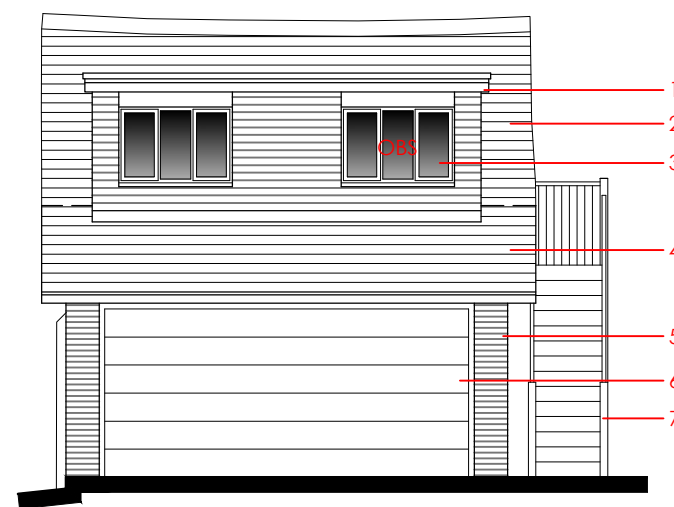


10 WEST ELEVATION  
SCALE 1:100 @ A1

| KEY |                                            |
|-----|--------------------------------------------|
| 1   | white uPVC fascia                          |
| 2   | timber cladding                            |
| 3   | white uPVC windows to match existing house |
| 4   | roof tiles to match existing               |
| 5   | facing brick to match existing             |
| 6   | new garage door                            |
| 7   | timber staircase                           |
| 8   | solid timber door                          |
| OBS | Denotes obscure glass                      |
|     | Existing walls to be retained              |
|     | New walls                                  |

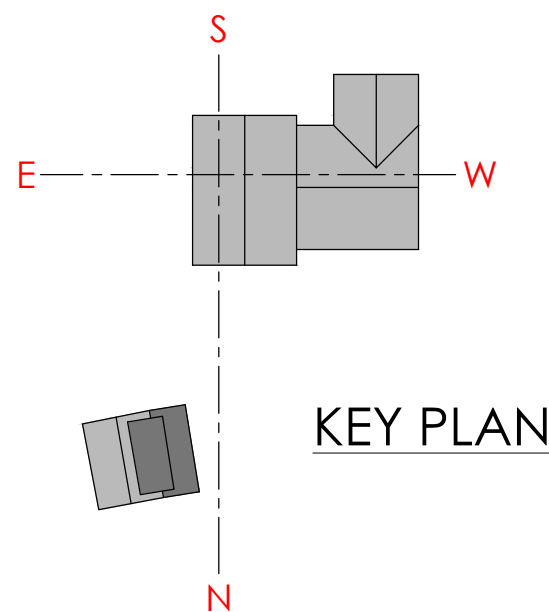


KEY PLAN

MAIN HOUSE  
OUTBUILDING

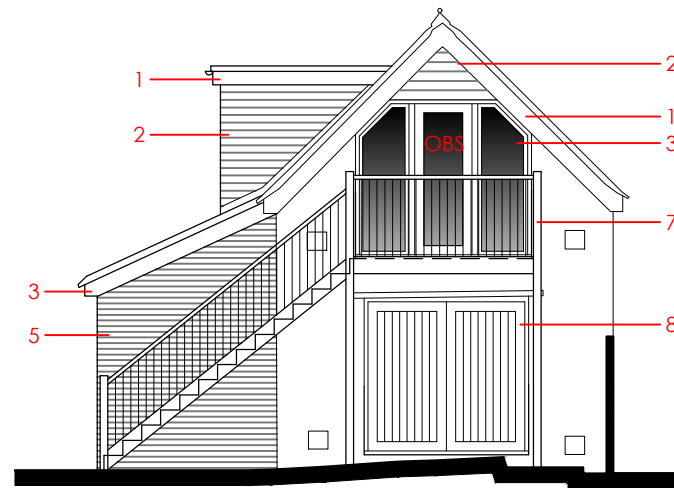

11 SOUTH ELEVATION  
SCALE 1:100 @ A1

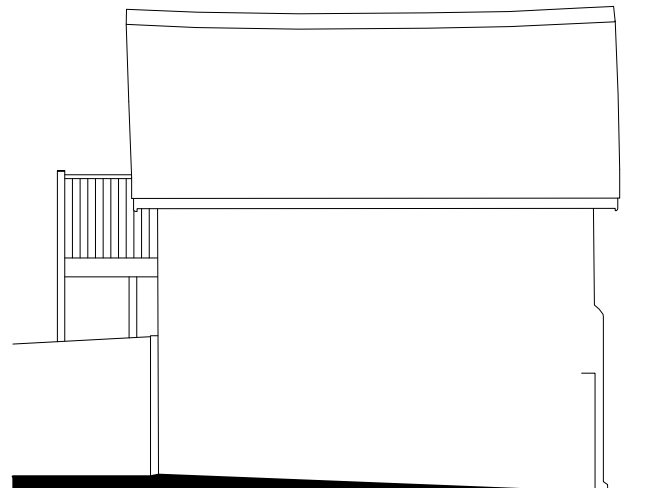

12 EAST ELEVATION (no change)  
SCALE 1:100 @ A1

THIS DRAWING IS BASED ON THE SURVEY CARRIED OUT BY HB SURVEYS (JOB NO. 25061)

A PLANNING SUBMISSION  
Rev. Revision Details  
11.2.26  
Date

**PAUL JACOB**  
CHARTERED ARCHITECT

Do not scale from this drawing. Written dimensions only are to be taken from this drawing. All dimensions are to be checked on site before work is commenced. © Paul Jacob 07788 718446

Project: **HASSOCKS HOUSE**  
**COMPTONS BROW LANE**

Drawing: **AS PROPOSED**

Drawing No: **184 - 003** Revision: **A** Scale: 1:100 @ A1  
Date: Jan '26