
DO NOT SCALE

Replacement rear elevation wrapped around single-storey extension.

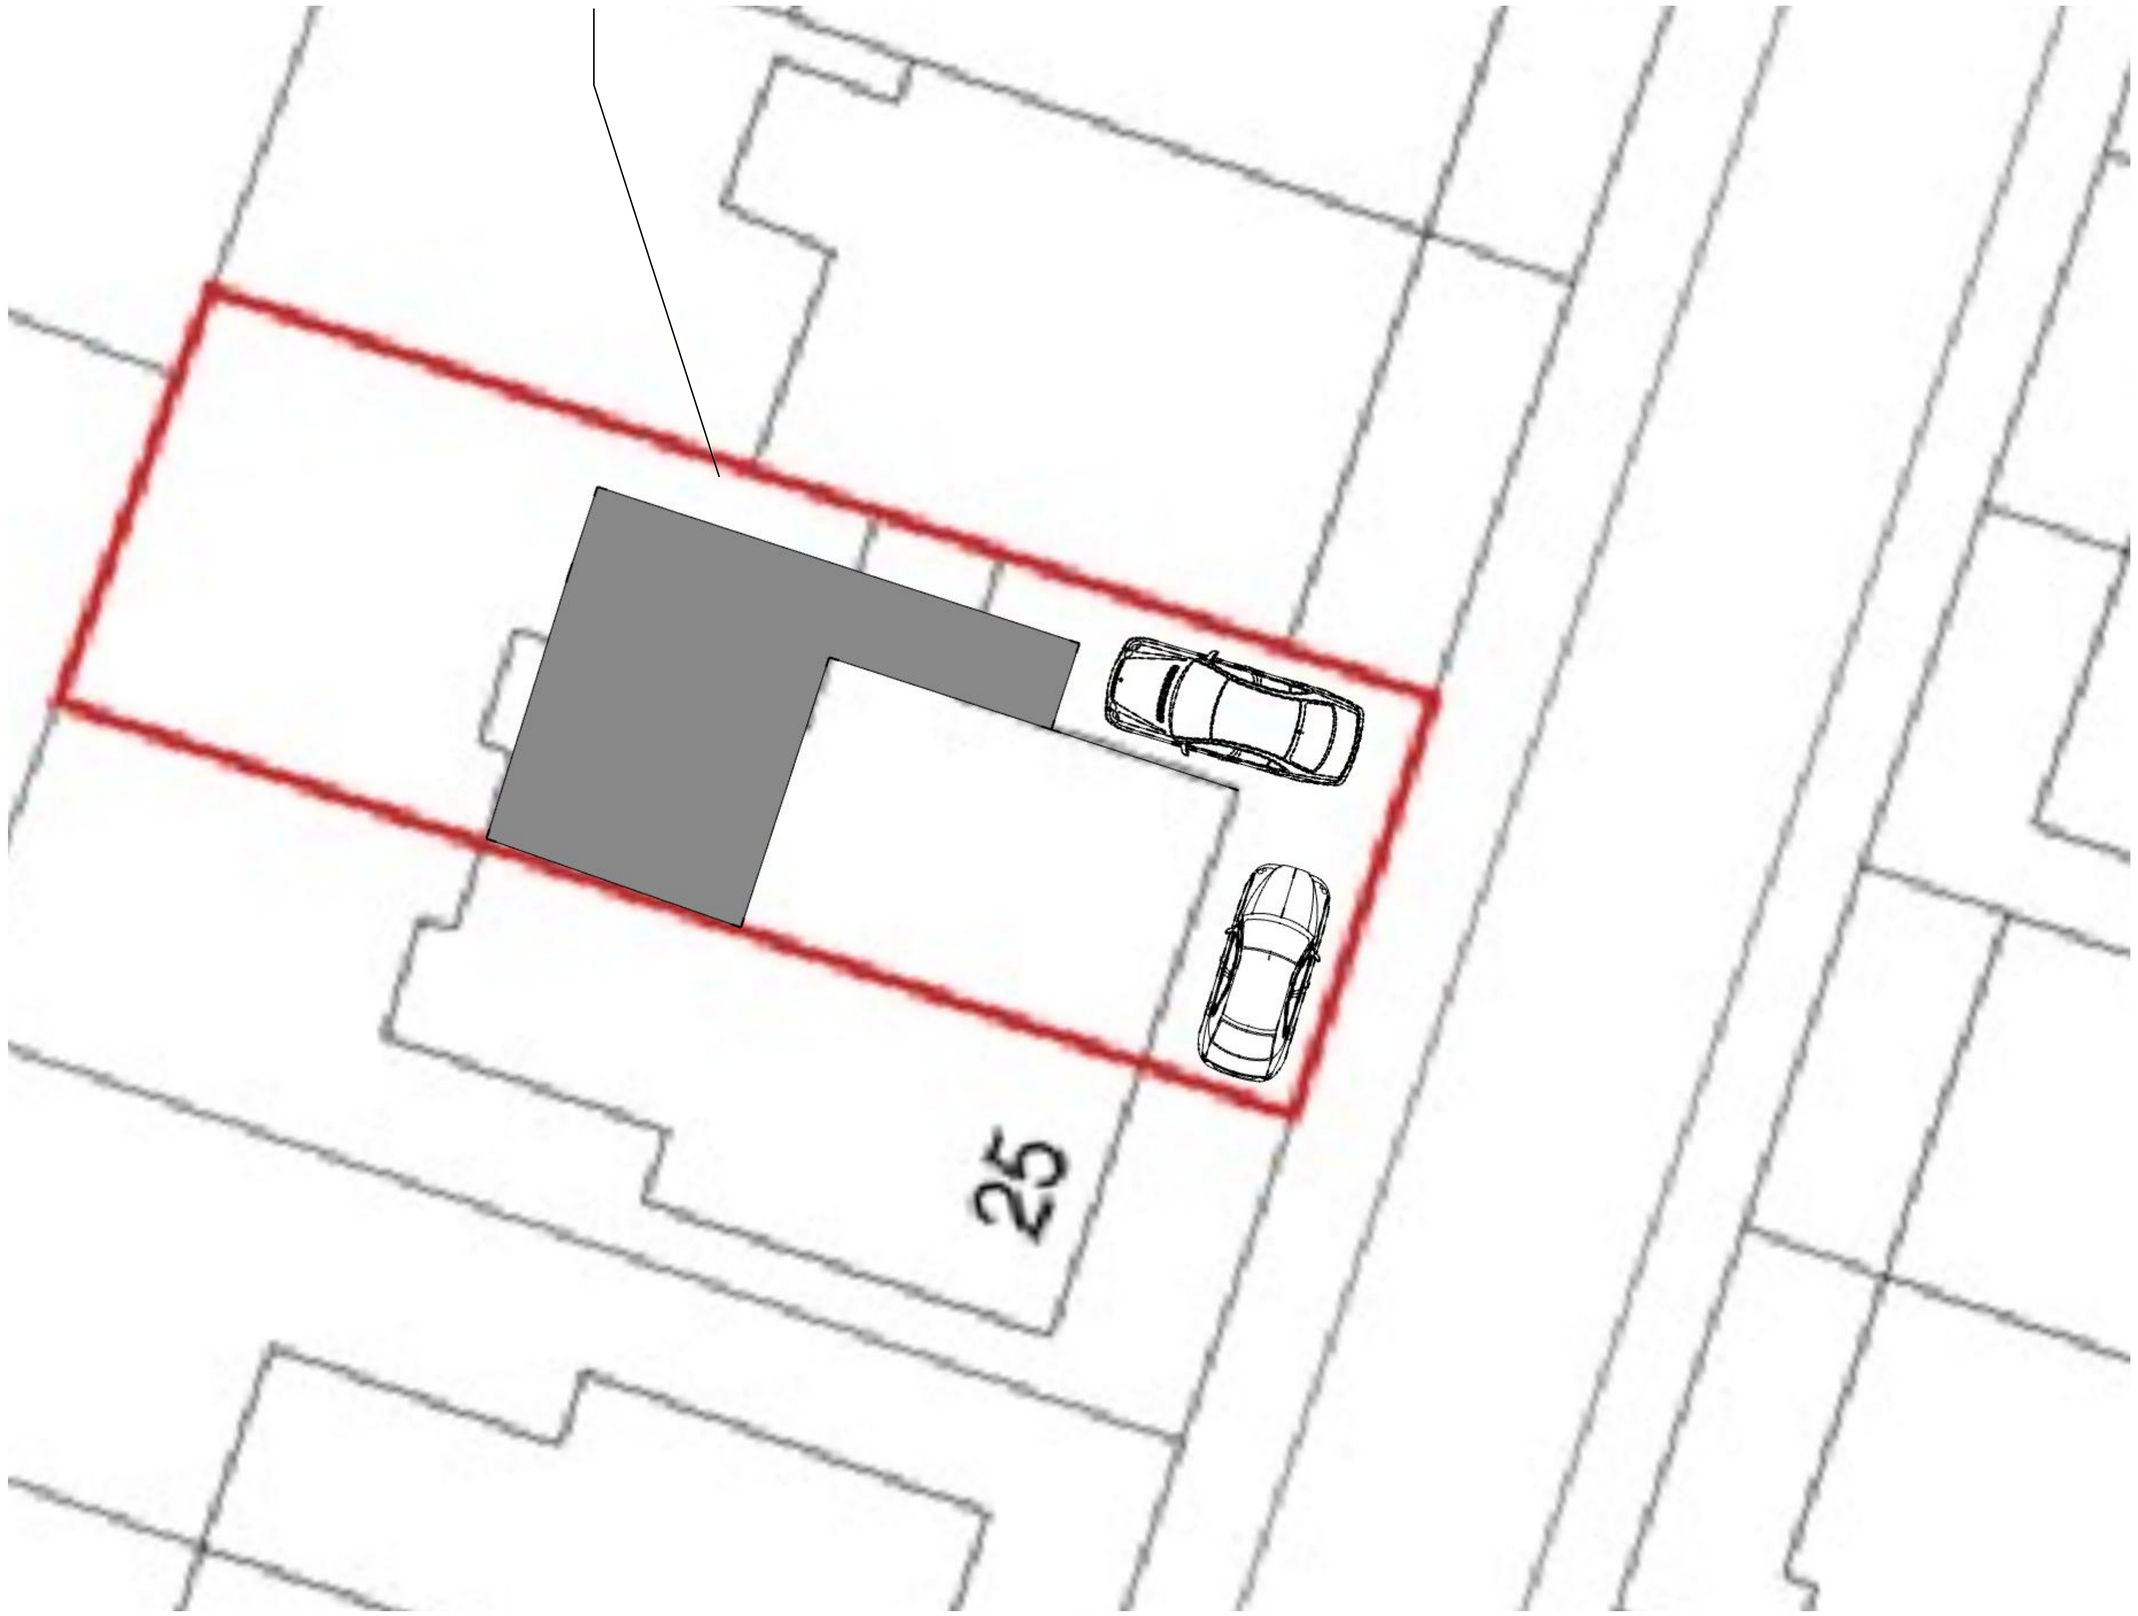

27, Arthur Road, Horsham, West Sussex, RH13 5BG



Location Plan shows area bounded by: 517777.16, 130380.03 517918.58, 130521.46 (at a scale of 1:1250), OSGridRef: TQ17843045. The representation of a road, track or path is no evidence of a right of way. The representation of features as lines is no evidence of a property boundary.

Produced on 8th Dec 2025 from the Ordnance Survey National Geographic Database and incorporating surveyed revision available at this date. Reproduction in whole or part is prohibited without the prior permission of Ordnance Survey. © Crown copyright 2025. Supplied by buyaplan.co.uk a licensed Ordnance Survey partner (100053143). Unique plan reference: #01025160-1F1A60.

Ordnance Survey and the OS Symbol are registered trademarks of Ordnance Survey, the national mapping agency of Great Britain. Buy A Plan® logo, pdf design and the buyaplan.co.uk website are Copyright © Pass Inc Ltd 2025.

Location plan: 1:1250 @A1

27, Arthur Road, Horsham, West Sussex, RH13 5BG



Site Plan (also called a Block Plan) shows area bounded by: 517802.87, 130405.78 517892.87, 130495.78 (at a scale of 1:500), OSGridRef: TQ17843045. The representation of a road, track or path is no evidence of a right of way. The representation of features as lines is no evidence of a property boundary.

Produced on 8th Dec 2025 from the Ordnance Survey National Geographic Database and incorporating surveyed revision available at this date. Reproduction in whole or part is prohibited without the prior permission of Ordnance Survey. © Crown copyright 2025. Supplied by buyaplan.co.uk a licensed Ordnance Survey partner (100053143). Unique plan reference: #01505347-6AE0EE.

Ordnance Survey and the OS Symbol are registered trademarks of Ordnance Survey, the national mapping agency of Great Britain. Buy A Plan® logo, pdf design and the buyaplan.co.uk website are Copyright © Pass Inc Ltd 2025.

Block plan 1:500 @ A1

READ IN CONJUNCTION WITH ALL OTHER PROJECT DOCUMENTS-REFER ALL DESCREPANCES AND ERRORS TO THE ARCHITECT/AUTHER.SCALING THIS DRAWING IS PERMITTED EXCEPT FOR CONSTRUCTION PURPOSES-WORK ONLY TO FIGERED DIMENSIONS DURING CONSTRUCTION.NOT AUTHORISED FOR CONSTRUCTION UNLESS SPECIFICALLY STATED.ALL COPYRIGHTS IN THIS DRAWING AND DESIGNS SHOWN THEREIN IS RETAINED-DO NOT REPRODICE WITHOUT CONSENT.

abmbuild
arch-design • build • manage

PAGE DESCRIPTION : Block – Location Plan.

PROJECT STAGE: Planning

PROJECT TITLE: Ground floor extension-internal alterations.

CLIENT:
Mr & Mrs Price
27 Artur Rd
Horsham

DATE : 27 11 25

DRAWN BY CRG

Scale= As shown A1