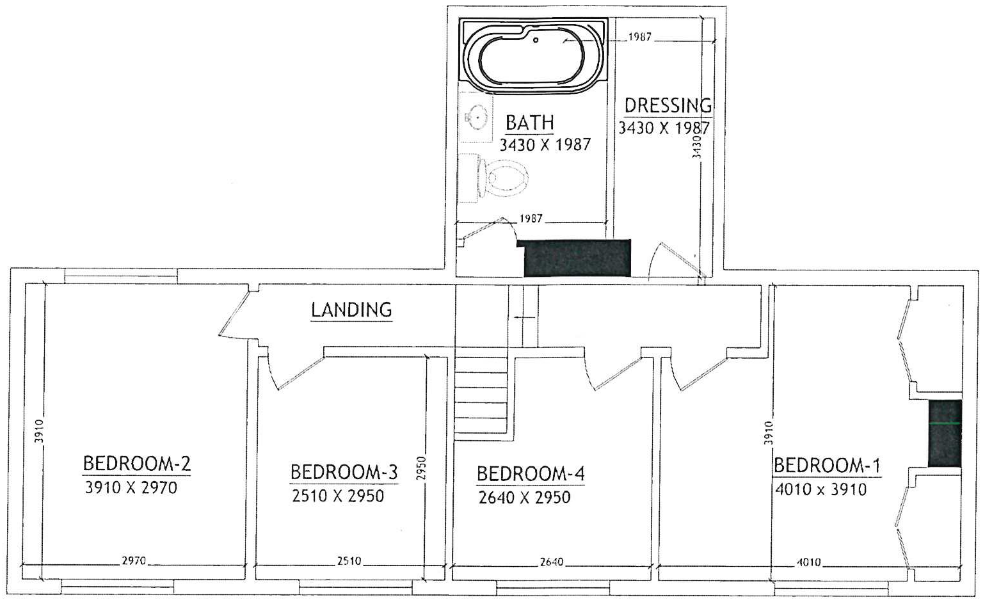

1:100 EXISTING FIRST FLOOR PLAN
SCALE

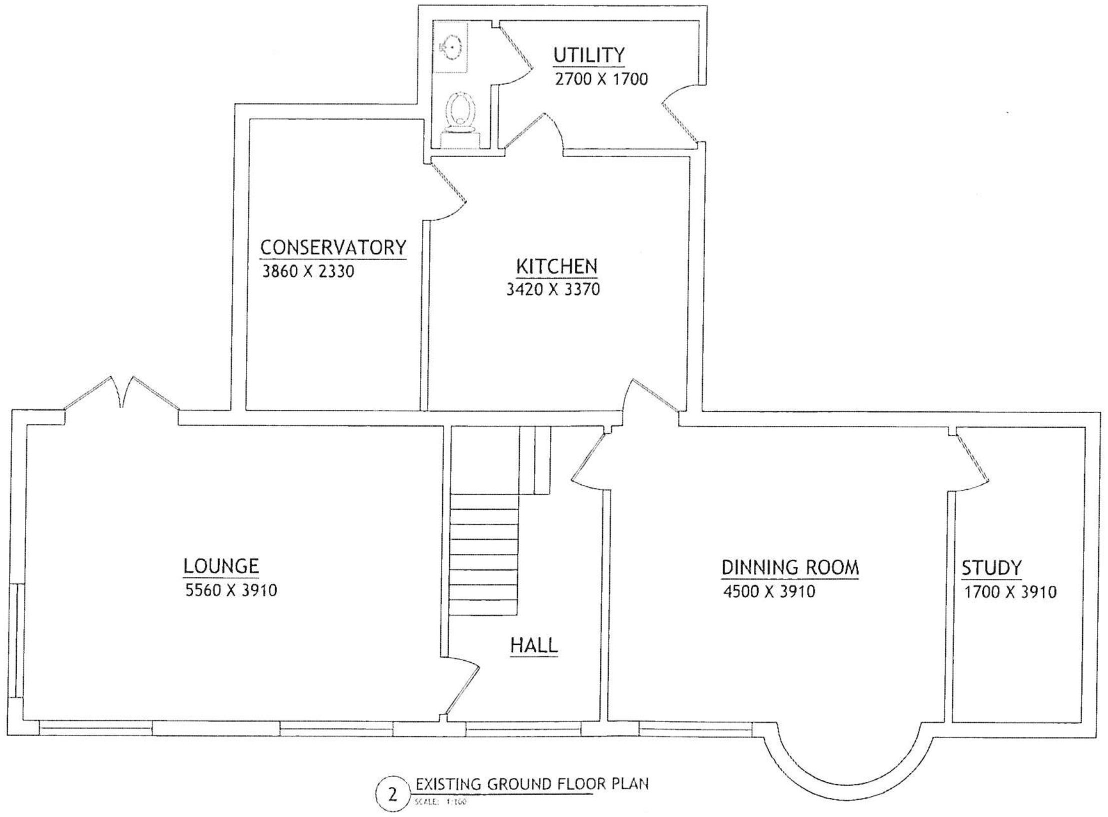

2 EXISTING GROUND FLOOR PLAN
SCALE : 1:100

1:100

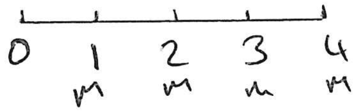

SHEET NO.
SN

DWG NO.:
DWGNO

REVISION:
REVNO

SCALE:
1:100

DATE:
2/21/2023

CLIENT NAME:
LILLIEPOD

PROJECT ADDRESS:
UNITED KINGDOM

DRAWING TITLE:
EXISTING FLOOR PLAN

ALTHOUGH GREAT EFFORT AND CARE HAVE GONE INTO THE PREPARATION OF THIS HOME PLAN, IT IS IMPOSSIBLE TO AFFECT ANY CONTROL OVER THE ACTUAL CONSTRUCTION. FOR THAT REASON AND DUE TO THE MANY JURISDICTIONAL DIFFERENCES IN LOCAL BUILDING CODE REQUIREMENTS AND OTHER LOCAL SEISMIC AND WEATHER CONDITIONS, "KAMI DESIGN" ASSUMES NO RESPONSIBILITY FOR ANY DAMAGES, MONETARY OR OTHERWISE, INCLUDING STRUCTURAL FAILURES DUE TO ANY DEFICIENCIES, OMISSIONS, OR ERRORS IN THE DESIGN. HOME PLANS ARE GENERAL IN NATURE. IT IS THE RESPONSIBILITY OF THE OWNER AND BUILDER TO CONSULT A LOCAL ARCHITECT OR ENGINEER AND TO CHECK WITH LOCAL BUILDING OFFICIALS BEFORE THE START OF CONSTRUCTION. ADDITIONAL ENGINEERING AND DESIGN MAY BE REQUIRED TO COMPLY WITH LOCAL BUILDING CODES.

STAMP
KAMI DESIGN

DRAWINGS PROVIDED BY:
KAMI DESIGN
ENGINEERING SOLUTION
ARCHITECTURE (M.E.P) CONSULTANT, QUANTITY SURVEYOR.
www.fiverr.com/kami_filler