File Location: /Users/studiohekkel/Dropbox/STUDIO HEKKEL LTD/JOB LIST/SH PROJECTS_2025/2514 THE BARN 24 ROCKWOOD PARK_HORSHAM_RH12 1UB/2514_CAD/2514_PLANNING_HOUSEHOLDER.pln


Do not scale from this drawing for the purpose of construction. Work to indicated dimensions only. All dimensions to be confirmed on site. This drawing is to be read in conjunction with other drawings in this series and all relevant consultants drawings and documentation where applicable. This drawing has been produced for the specific client and project identified below and is not intended for use by any other person or for any other purpose other than indicated on this drawing. Please report any discrepancy on this drawing to Studio HEKKEL for clarification. © Studio HEKKEL Ltd.

0 10m 20m


1:200 scale

0 5m 10m


1:100 scale

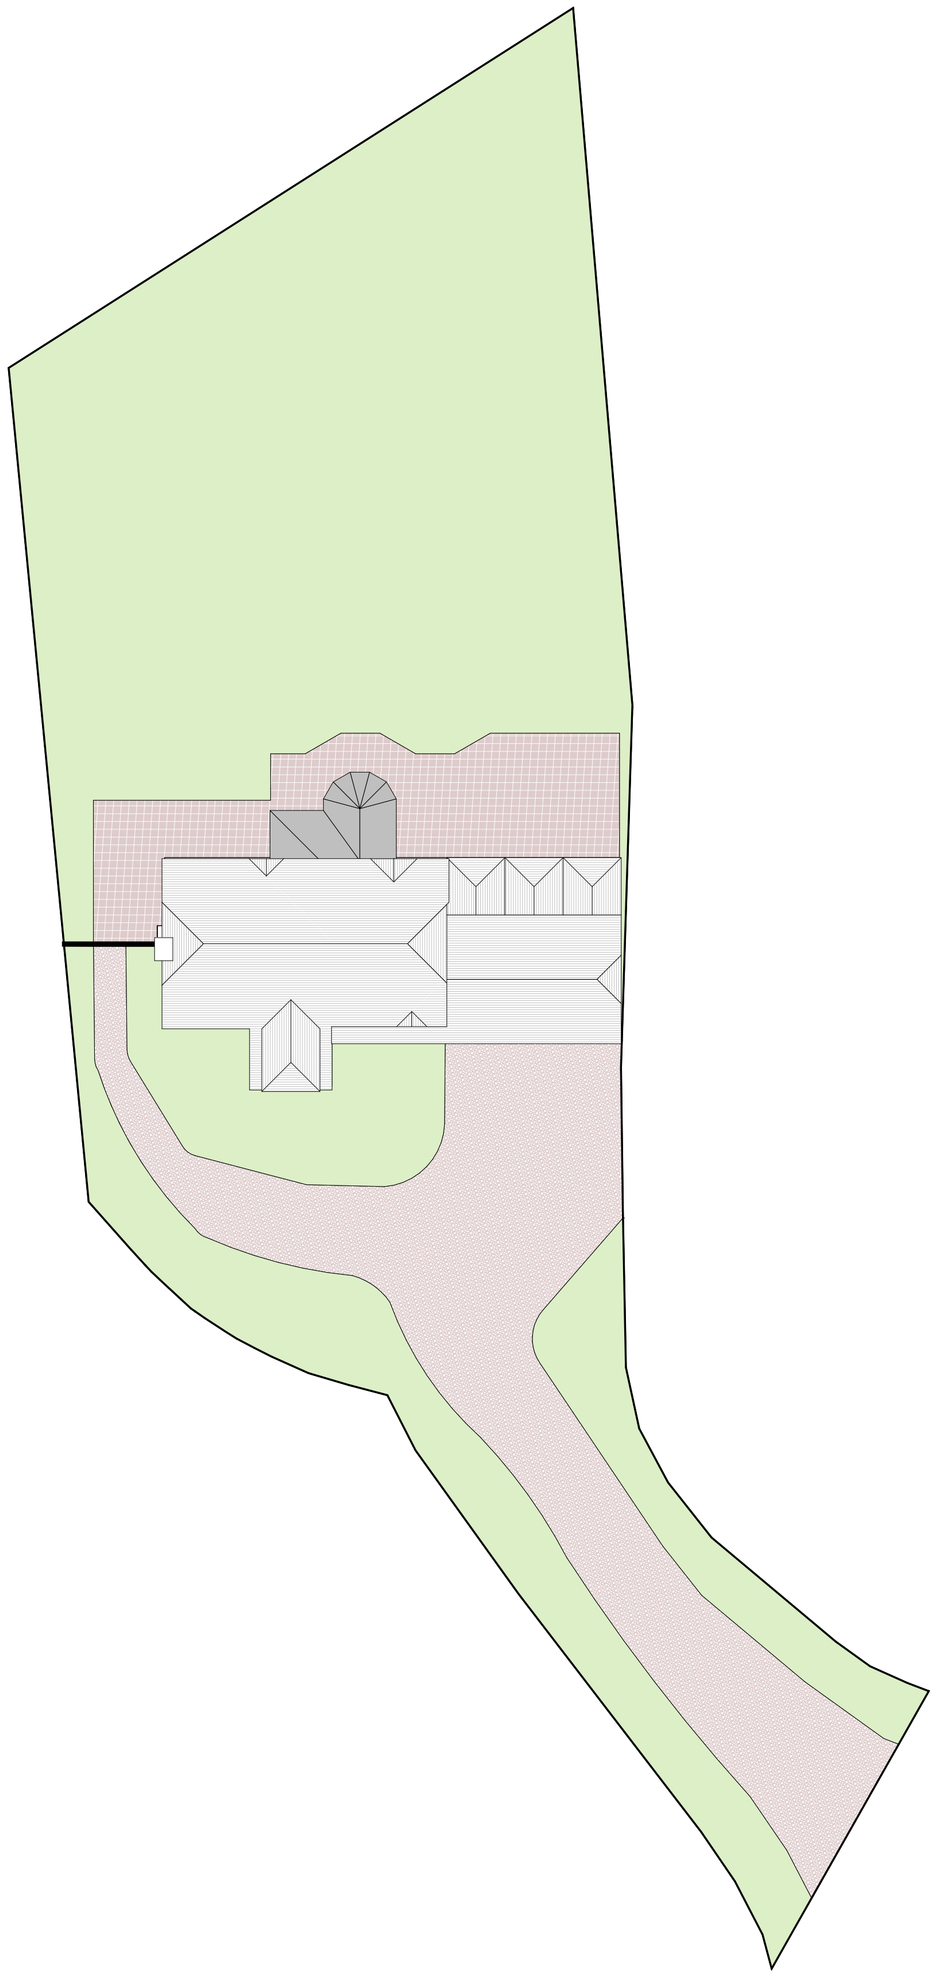

SITE PLAN 1:200

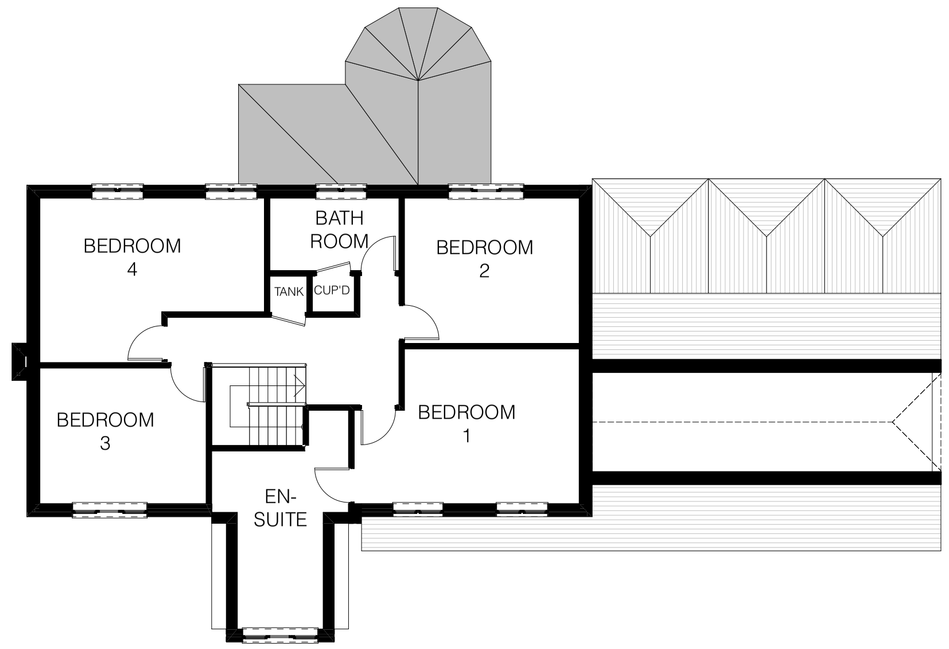


FIRST FLOOR PLAN 1:100

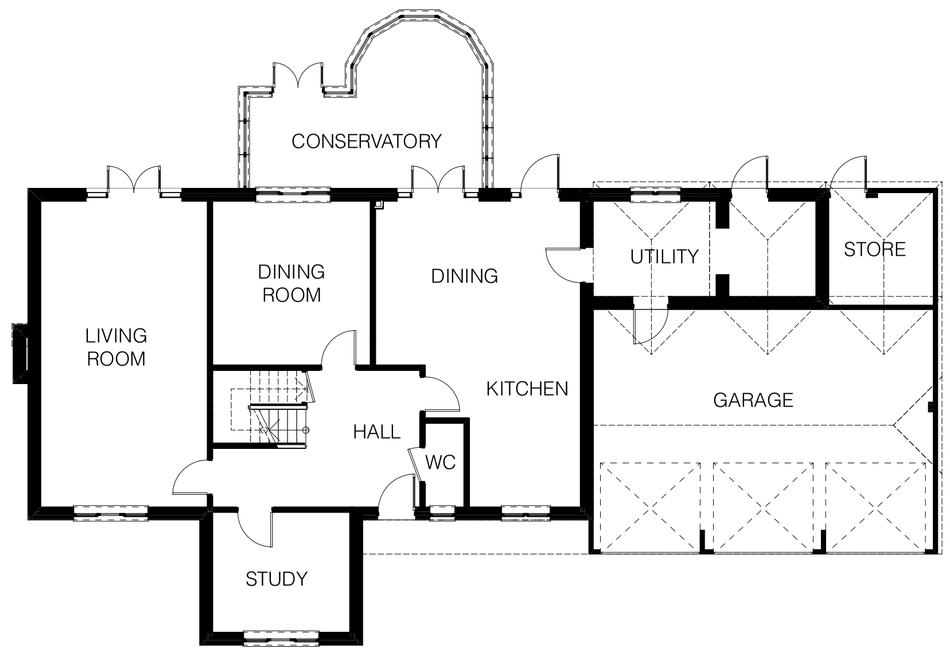



GROUND FLOOR PLAN 1:100




SOUTH (FRONT) ELEVATION 1:100



NORTH (REAR) ELEVATION 1:100

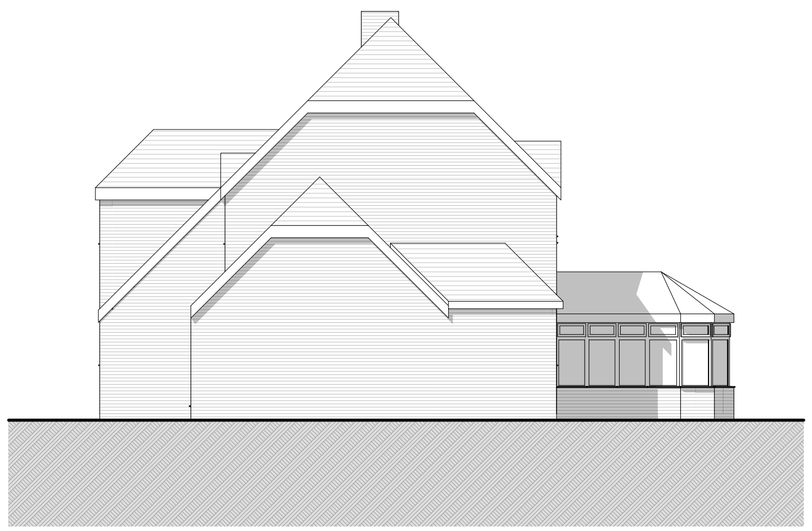

EAST (SIDE) ELEVATION 1:100

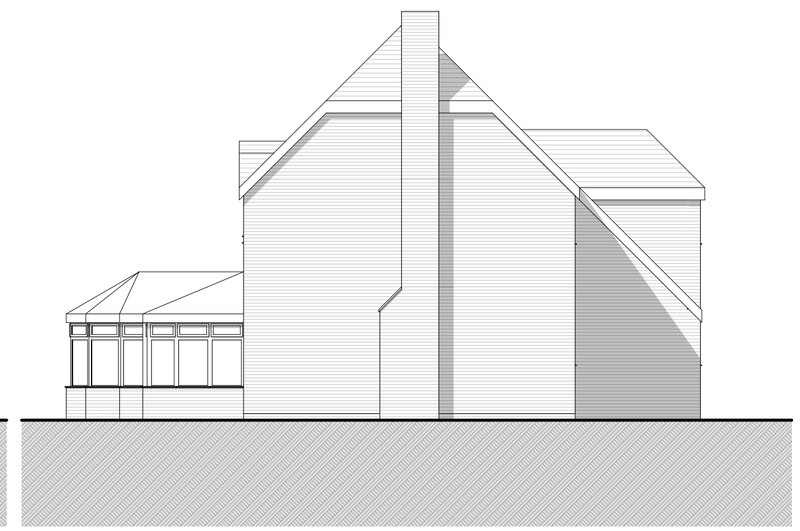

WEST (SIDE) ELEVATION 1:100

studioHEKKEL
hello@studiohekkel.com | www.studiohekkel.com

Client
Lara & Nathan Bloch

Project
Proposed Works at The Barn, 24 Rockwood Park, Horsham

Drawing Title
EXISTING DRAWINGS

Drawing Scale(s)
1:200, 1:100 @ A1

Status
PLANNING

Drawing Number
PROJECT - STAGE - DRAWING - REVISION
2514-P-002