




Proposed North Elevation
1 : 100

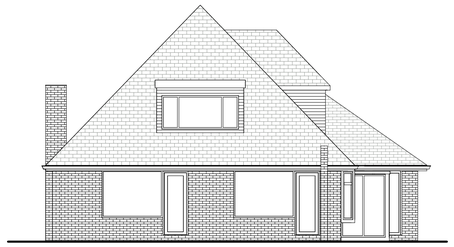


Proposed West Elevation
1 : 100

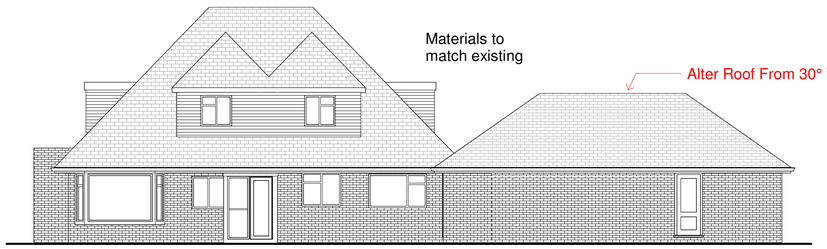


Proposed South Elevation
1 : 100

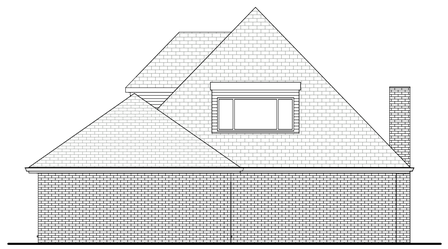


Proposed East Elevation
1 : 100

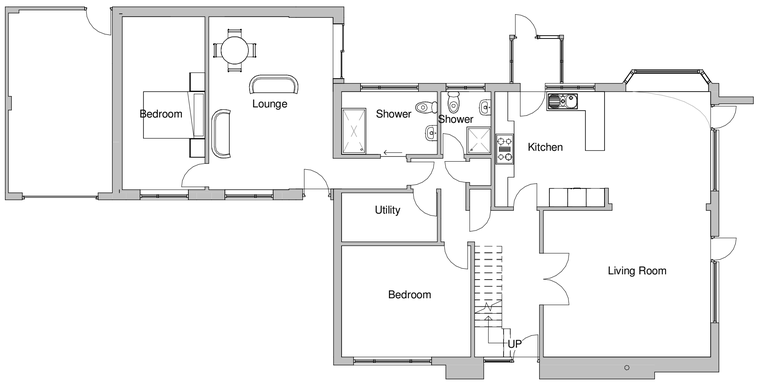

Proposed Ground Floor
1 : 100

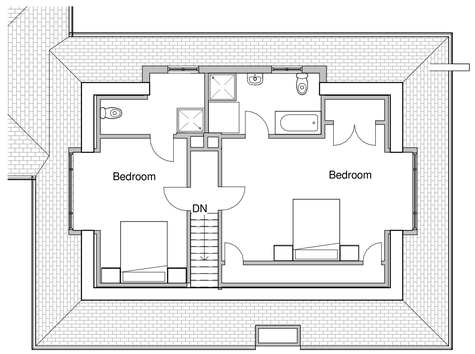

Proposed First Floor
1 : 100

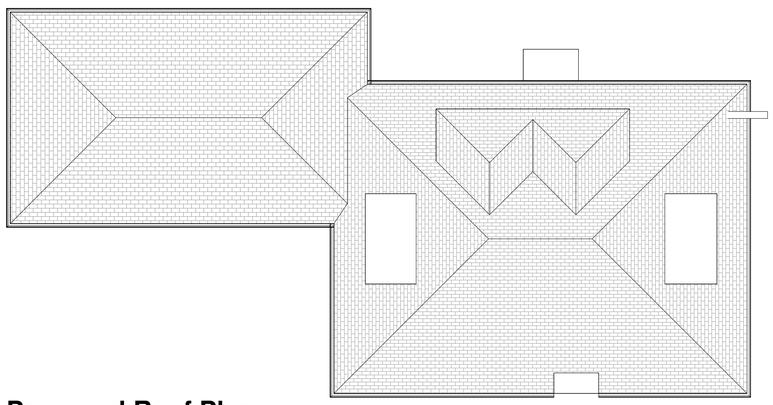

Proposed Roof Plan
1 : 100

North

GRAPHIC SCALE: 1:100

GRAPHIC SCALE: 1:50

GRAPHIC SCALE 1:20

GRAPHIC SCALE: 1:10

These drawings are for approval purposes. Materials and products should not be ordered based on scaling from drawings as errors may occur along existing building lines. All measurements and supporting elements are to be checked on site. Refer to Your Home Plans if any differences are found.

YOUR HOME PLANS

www.yourhomeplans.co.uk

Rev	Description	Date
A	Alter Dormer Roof	28/11/25
B	Single storey roof pitch	27/04/26

CODE	SUITABILITY DESCRIPTION
STATUS	PURPOSE OF ISSUE

CIAT CHARTERED PRACTICE

PROJECT

4 Silver Glade, West Chiltington, West Sussex, RH20 2RQ

TITLE

Proposed Plans

CLIENT

Mr & Mrs Glynne-Jones

DRAWN BY	DATE
JG	19th October 2025
SCALE (@ A1)	PROJECT NUMBER
1 : 100	4SILVER-25
DRAWING NUMBER	REV
A102	B