



Front Elevation



Side Elevation

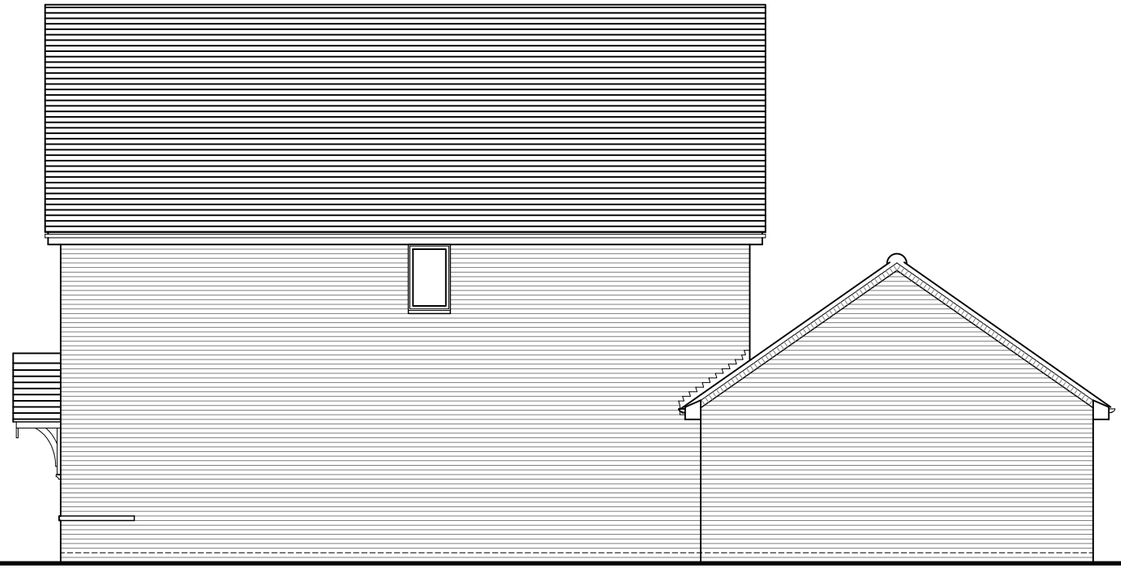

Rear Elevation

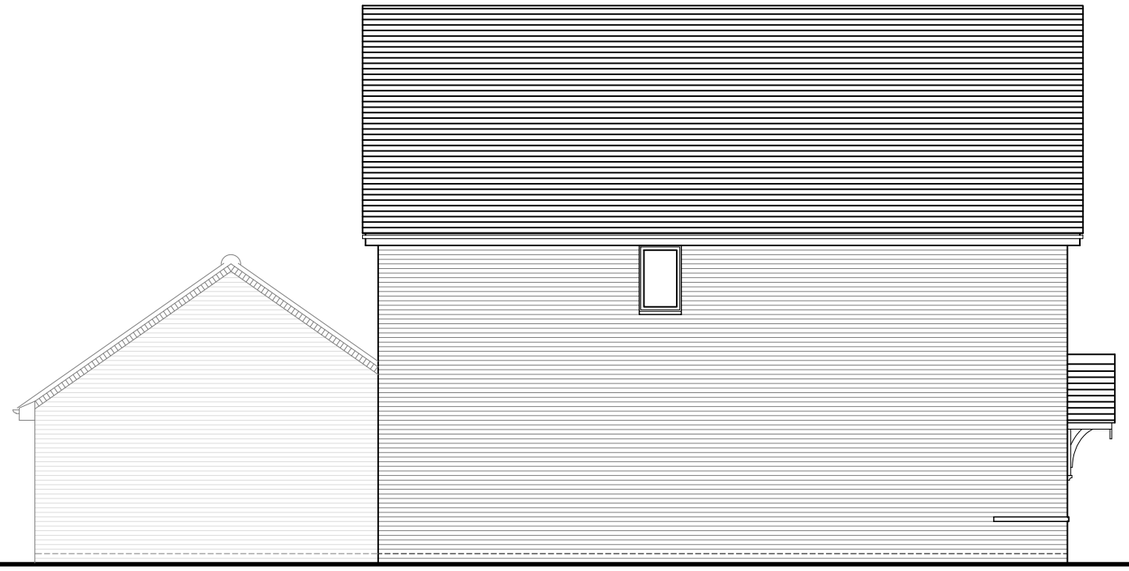

Side Elevation

SCALE 1:100@A3

0 1m 2m 3m 4m

| REV | DATE | REVISION |
|---|---|---|
| P01 | 28.06.24 | First Issue |

| REV | DATE | REVISION |
|---|---|---|

DEVELOPMENT

PHASE 5
WORTHING ROAD
SOUTHWATER

DRAWN TJR

DATE JUNE 2024

DRAWING TITLE

PLOT 189
ELEVATIONS

DRG NO. S830-INT-P5-XX-DR-K-005-214-189

REVISION

Berkeley
Designed for life

Berkeley Homes (Southern) Limited
Berkeley House, Bay Tree Avenue
Leatherhead
Surrey, KT22 7UE
Tel: (01372) 370400