
THIS DRAWING IS TO BE READ IN CONJUNCTION WITH OUR CLIENT'S STANDARD SPECIFICATION, THE STRUCTURAL ENGINEER'S & OTHER SPECIALIST CONSULTANTS DESIGNS AND DETAILS.
DO NOT SCALE OFF THIS DRAWING. USE FIGURED DIMENSIONS ONLY.
ALL DIMENSIONAL DISCREPANCIES TO BE BROUGHT TO THE IMMEDIATE ATTENTION OF AAP ARCHITECTURE LTD.

WARNING TO HOUSE PURCHASERS - The Consumer Protection from Unfair Trading Regulations 2008


Buyers are warned that this is a working drawing and is not intended to be treated as descriptive material describing, in relation to any particular property or development, any of the Specified Matters prescribed by any Order made under the above Regulations. The contents of this drawing may be subject to change at any time and alterations and variations can occur during the process of the works without revision of the drawing. Consequently the layout, form, content and dimensions of the finished construction may differ materially from those shown hereon. The contents of this drawing do not constitute a contract, warranty, or part of any contract or a warranty.

EXTERNAL OPENINGS SCHEDULE


NO.	NAME	LOCATION	SIZE (mm)	LINTEL (mm)
GD1	Louvred door	BIN STORE	1810 x 2100	2110
GD2	Louvred door	BIKE STORE	1810 x 2100	2110

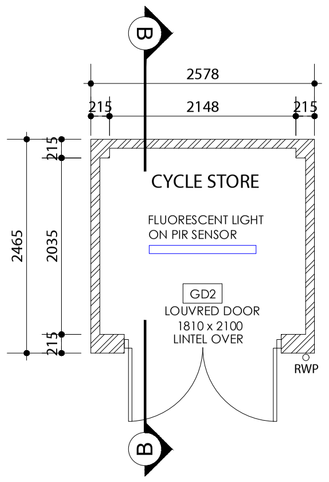


CYCLE STORE BLOCK A4
PLOT 105-110

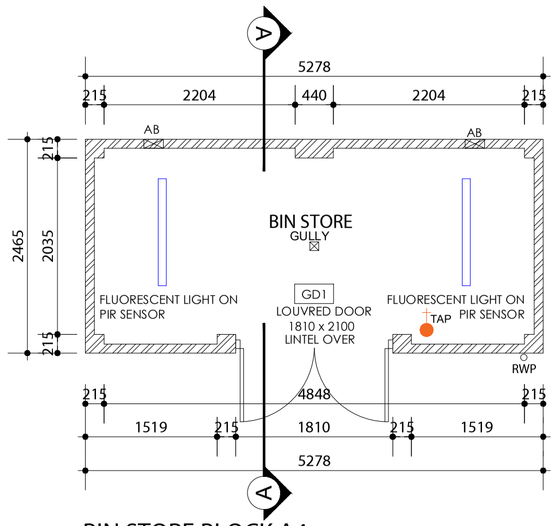


BIN STORE BLOCK A4
PLOT 105-110

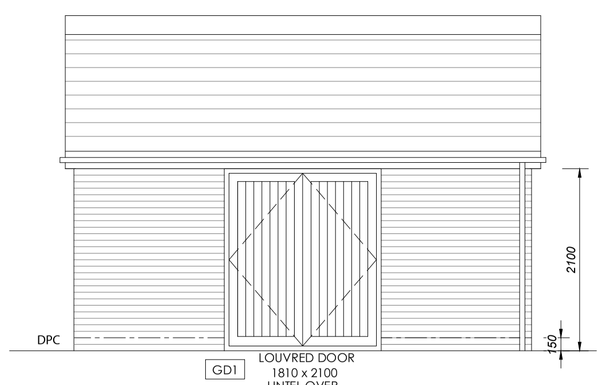


FRONT ELEVATION
BIN STORE BLOCK A4
PLOT 105-110

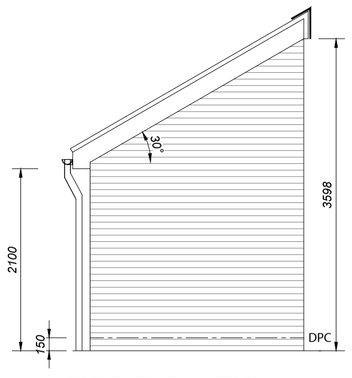


SIDE ELEVATION
BIN STORE BLOCK A4
PLOT 105-110

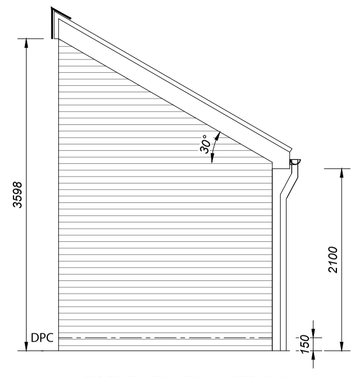


SIDE ELEVATION
BIN STORE BLOCK A4
PLOT 105-110

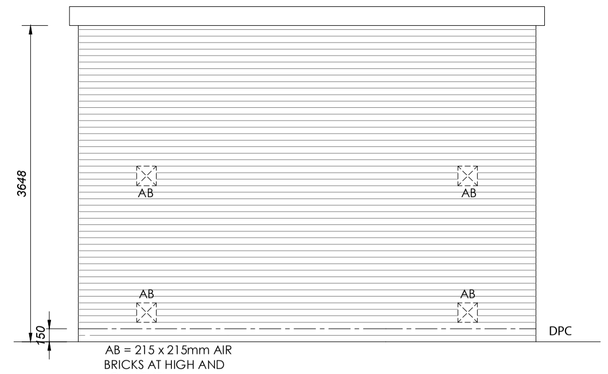


REAR ELEVATION
BIN STORE BLOCK A4
PLOT 105-110

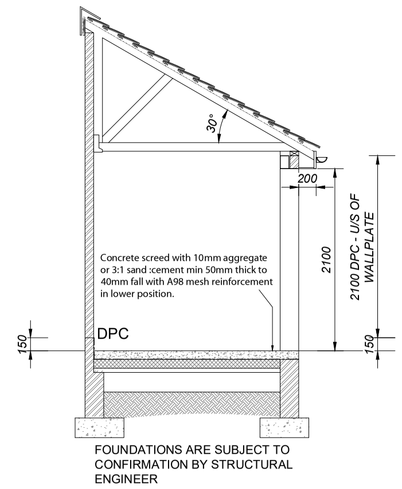


SECTION A-A

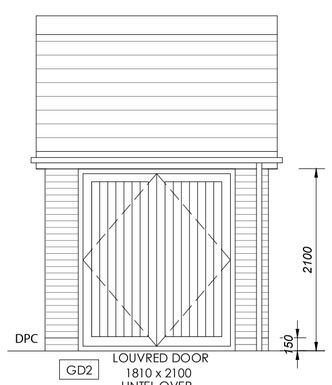


FRONT ELEVATION
CYCLE STORE BLOCK A4
PLOT 105-110

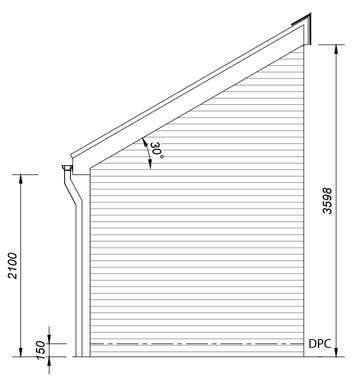


SIDE ELEVATION
CYCLE STORE BLOCK A4
PLOT 105-110

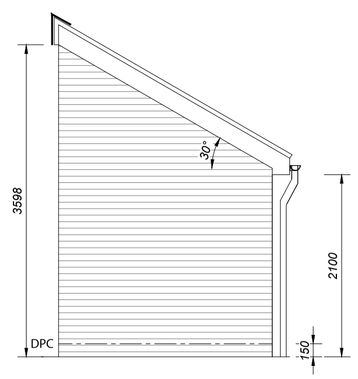

SIDE ELEVATION
CYCLE STORE BLOCK A4
PLOT 105-110

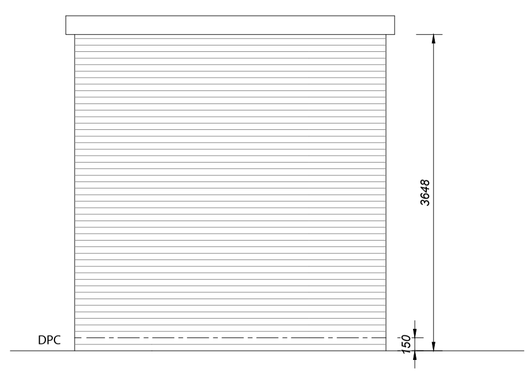

REAR ELEVATION
CYCLE STORE BLOCK A4
PLOT 105-110

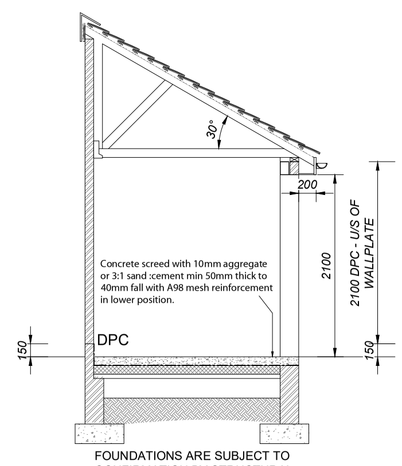

SECTION B-B

AWAITING BUILDING REGULATION APPROVAL

Rev.	Date	Description	Drawn	Checked
T1	19/09/25	TENDER ISSUE	JH	TG

Client
dandara
aap architecture

Project
MOMBRAY VILLAGE, HORSHAM
WEST SUSSEX

Drawing Title
BIN & CYCLE STORE
BLOCK A4 PLOT 105-110

Scale 1:50 @A1
Drawn JH
Checked TG
Date SEPT 2025
File WORKING
Drawing Status
Drg.No. YRM7-ARCH-BCS-102
Rev. T1
TENDER

AAP Architecture Ltd
Unit A, Monument Business Centre, Monument Way East, Woking, Surrey GU21 5LG
T 01483 727345 **E** projects@aap-arc.co.uk **W** aap-arc.co.uk

Under the Intellectual Property Act 2014, this drawing is the copyright of AAP Architecture Ltd.