


East Elevation

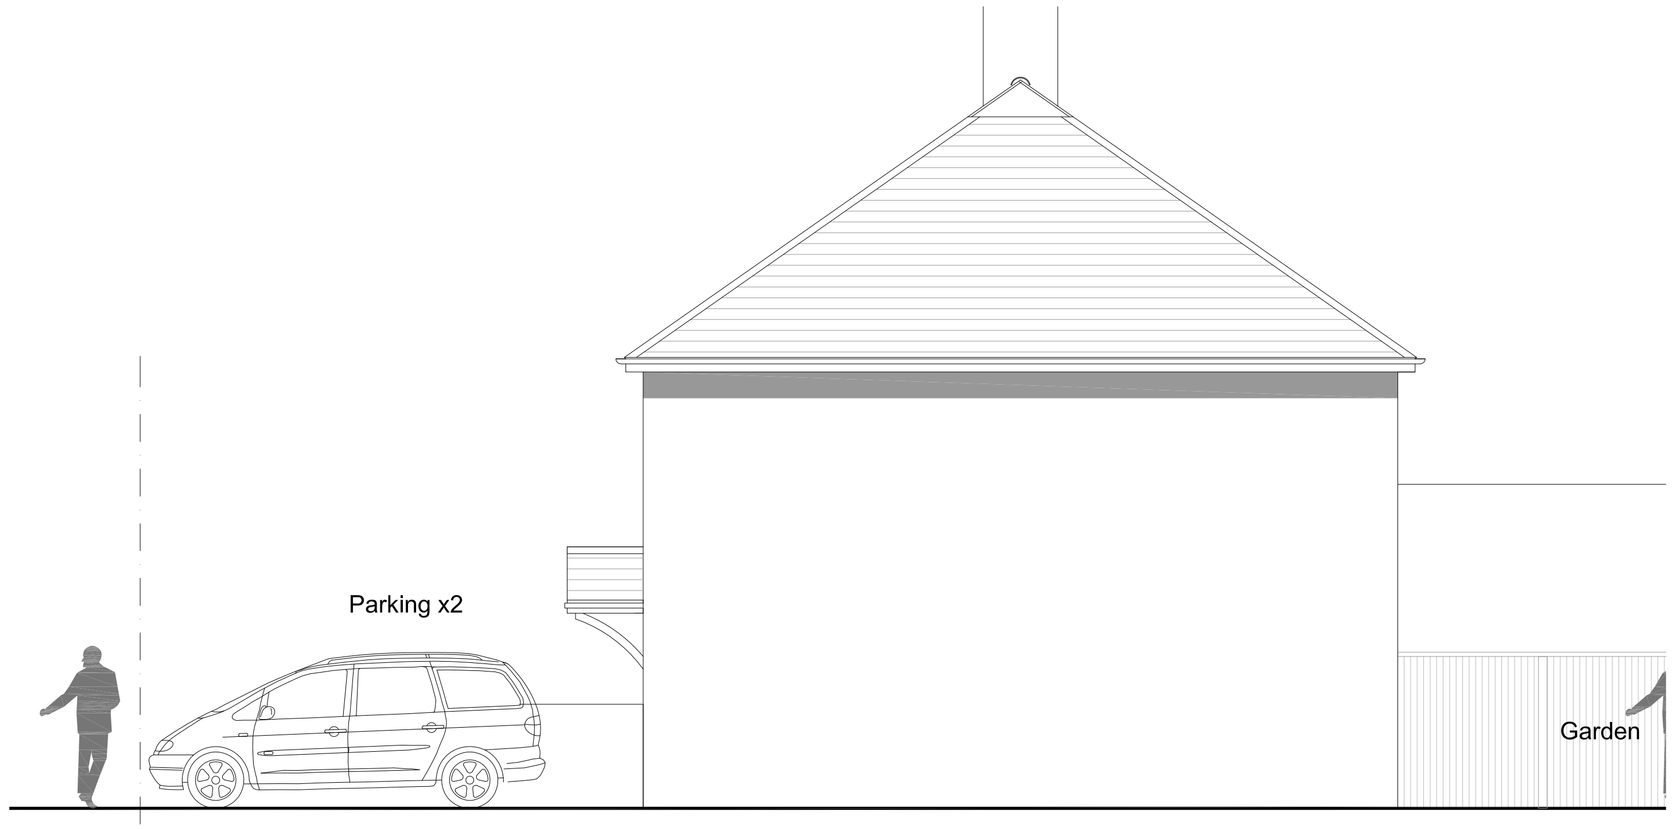


North Elevation

1:50


0m 1m 2m 3m



West Elevation



West Elevation

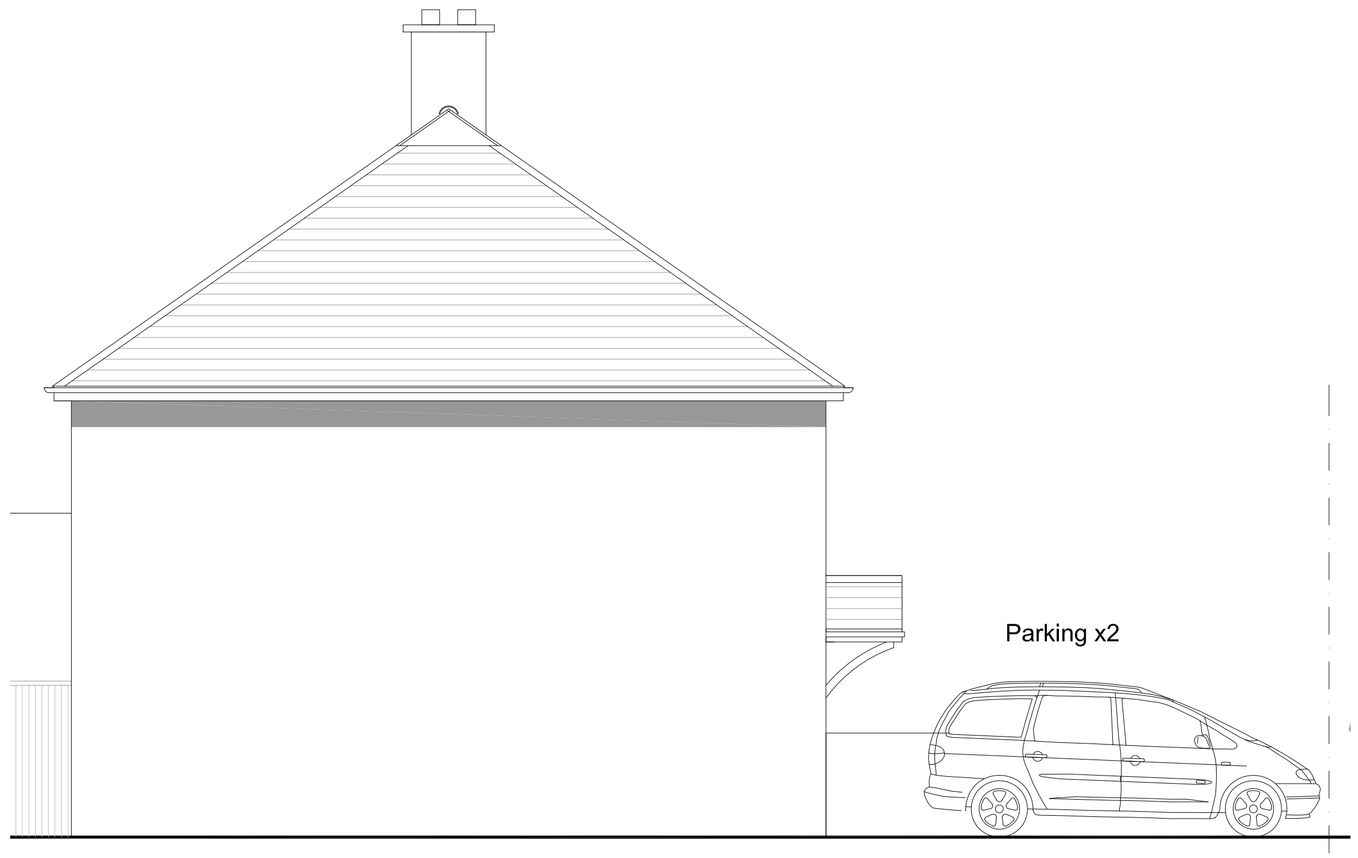


South Elevation

Scale Bar 1-10m @ 1:50

amendments

client
DRPJ LTD

job
9 Montpellier Gardens
Washington
West Sussex
RH20 3BW

drawing number
04B

drawing title
New Houses (NDSS)
Proposed Elevations & Section
PLANNING

date
October 2025

scale
1:50 @ A1

Do not scale off drawing
Check all dimensions on site before all work is commenced
All goods materials workmanship to conform with current building regulations BSS and COP's