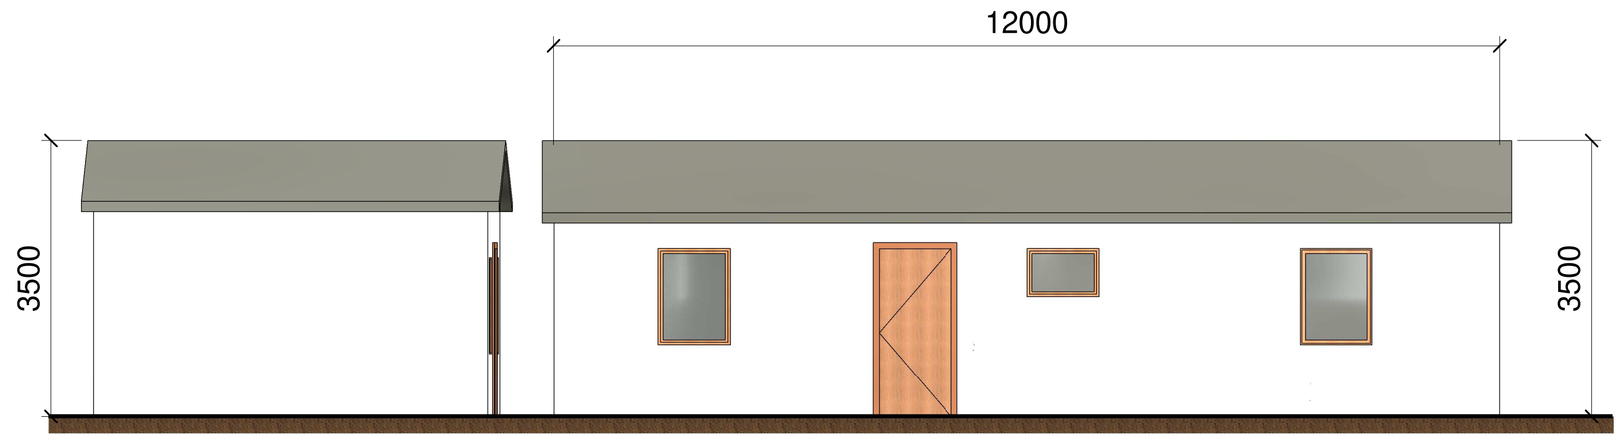

1 West Elevation (Principle)
1 : 50

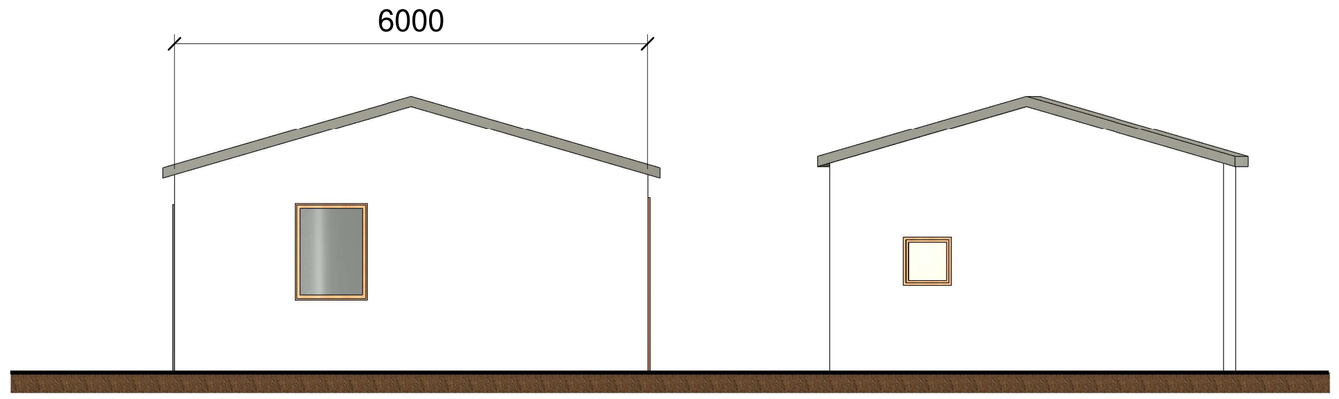

2 North Elevation
1 : 50

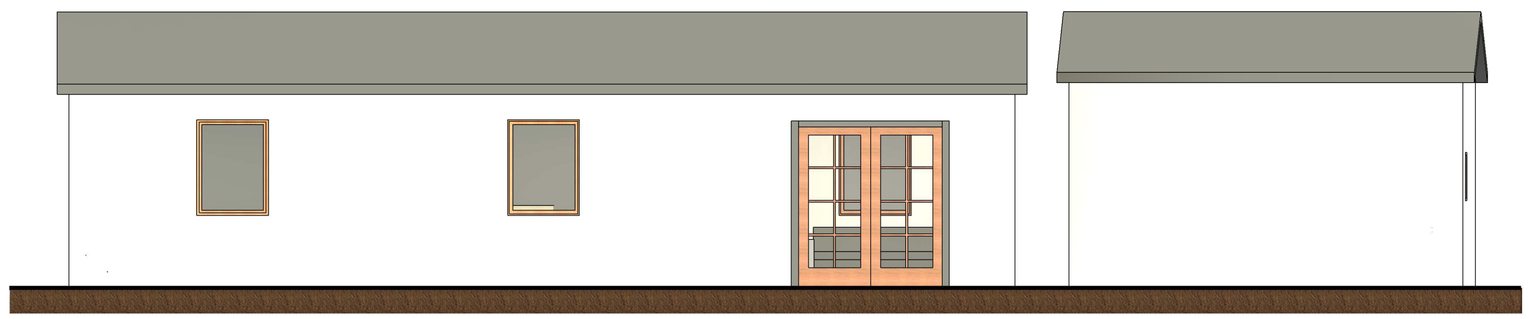

3 East Elevation
1 : 50

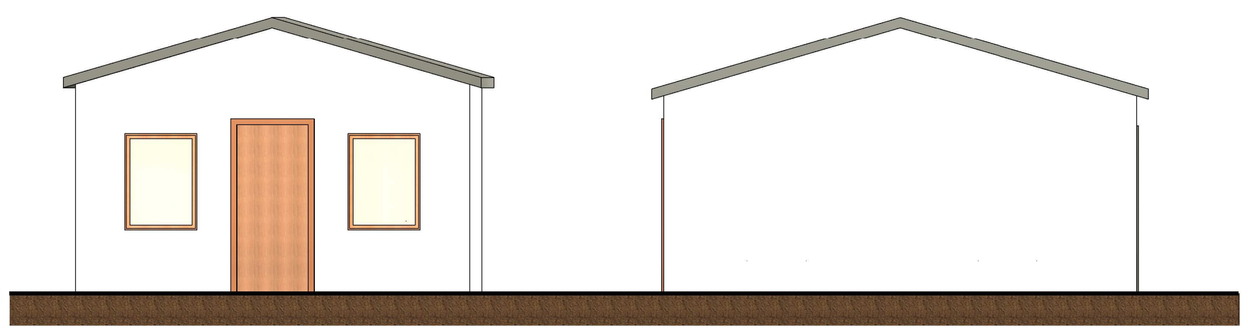

4 South Elevation
1 : 50

0m 1m 2m 3m 4m 5m

VISUAL SCALE 1:50 @ A1

No.	Description	Date

Land South of Hillybarn Farmhouse RH11 0LF

Mobile Home 1 and Utility Building Elevations

Project number	PR003
Date	13/10/2020
Drawn by	Rhett Flashman
Checked by	Phil Rowe
A103	
Scale	1 : 50