

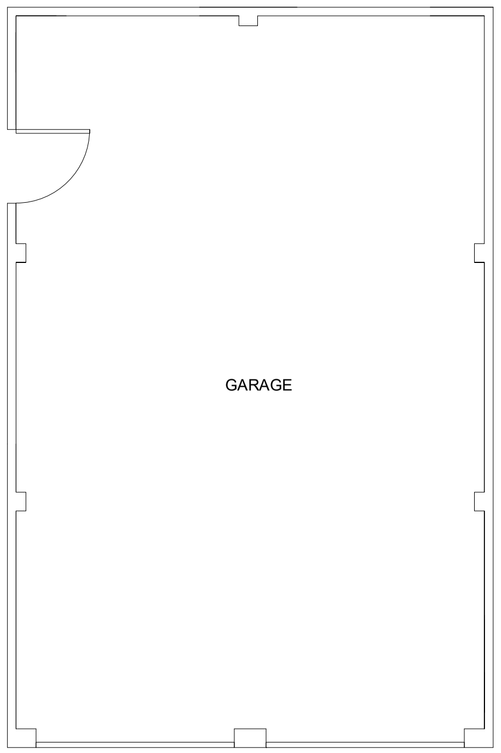



GROUND FLOOR PLAN
(existing)
Scale 1:50

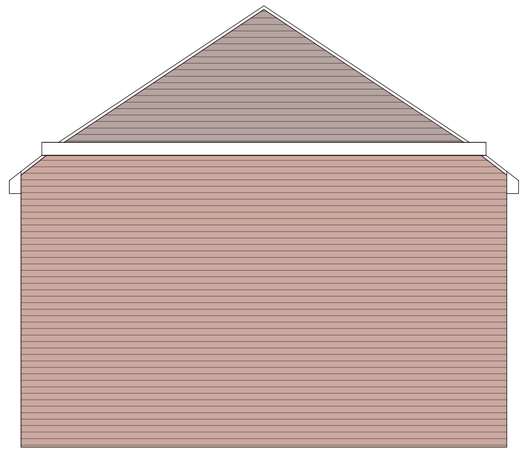


WEST FACING ELEVATION
(existing)
Scale 1:50

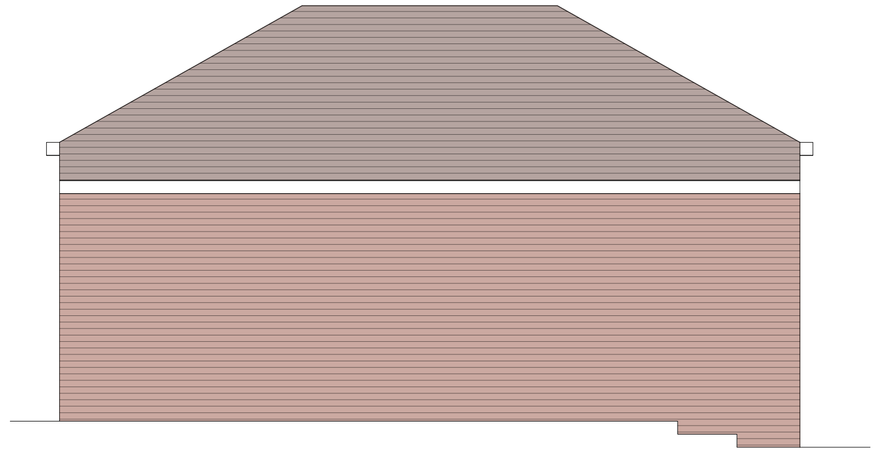


NORTH FACING ELEVATION
(existing)
Scale 1:50

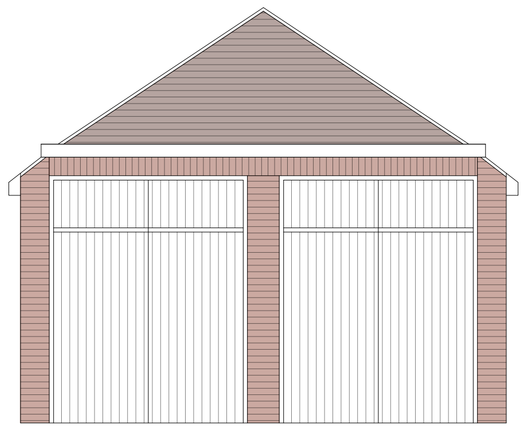


EAST FACING ELEVATION
(existing)
Scale 1:50

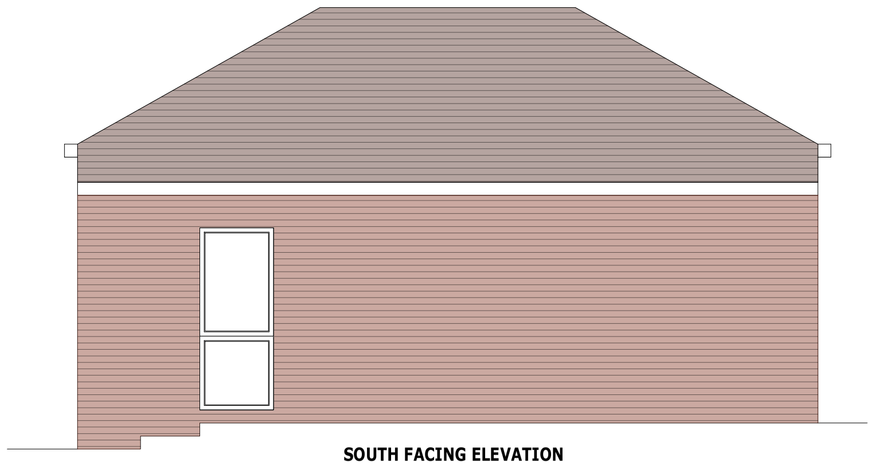


SOUTH FACING ELEVATION
(existing)
Scale 1:50

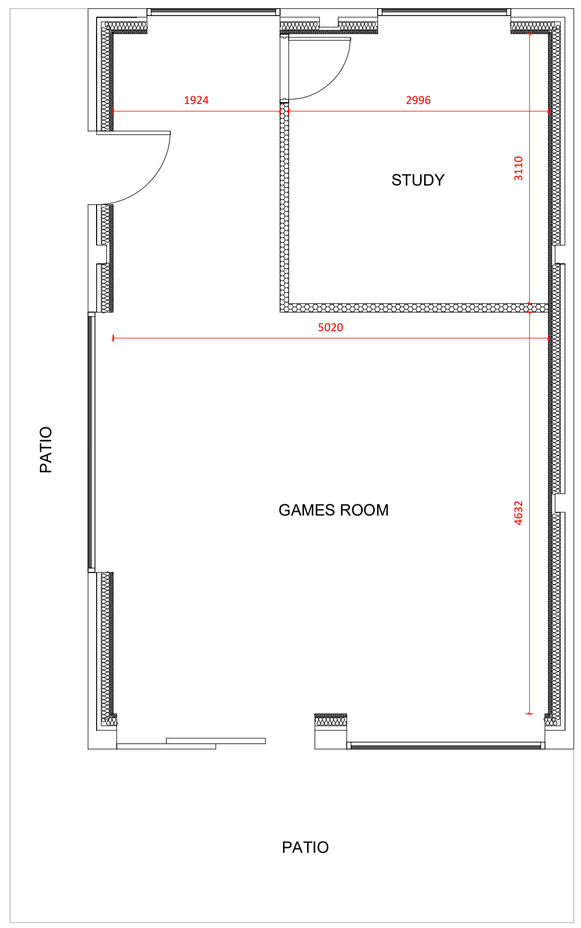

GROUND FLOOR PLAN
(proposed)
Scale 1:50

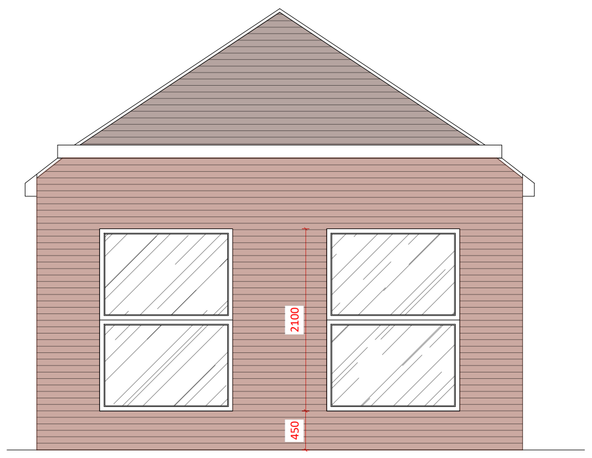


WEST FACING ELEVATION
(proposed)
Scale 1:50

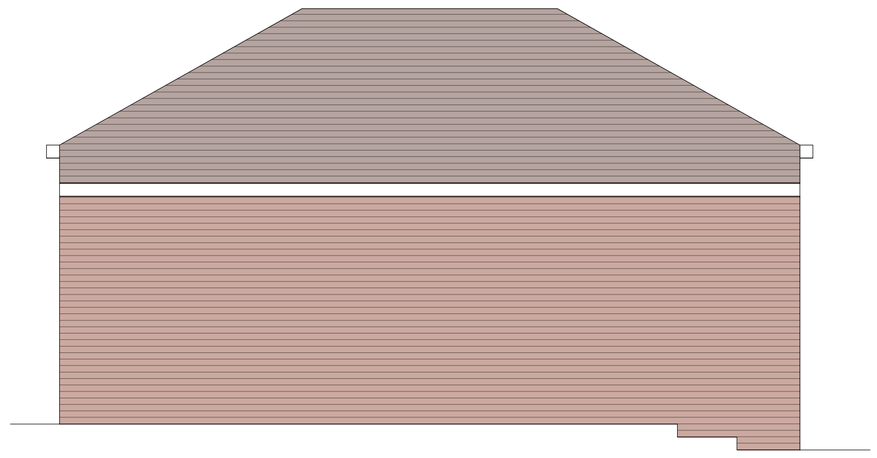


NORTH FACING ELEVATION
(proposed)
Scale 1:50

NOTES:

- BRICKWORK FINISH TO MATCH EXISTING
- NEW DOOR AND WINDOWS TO MATCH EXISTING APPEARANCE

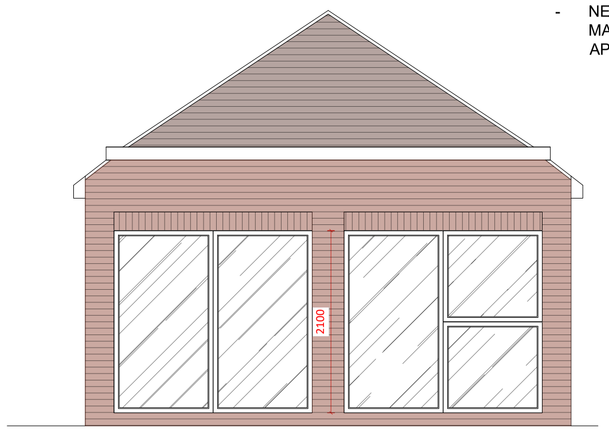

EAST FACING ELEVATION
(proposed)
Scale 1:50

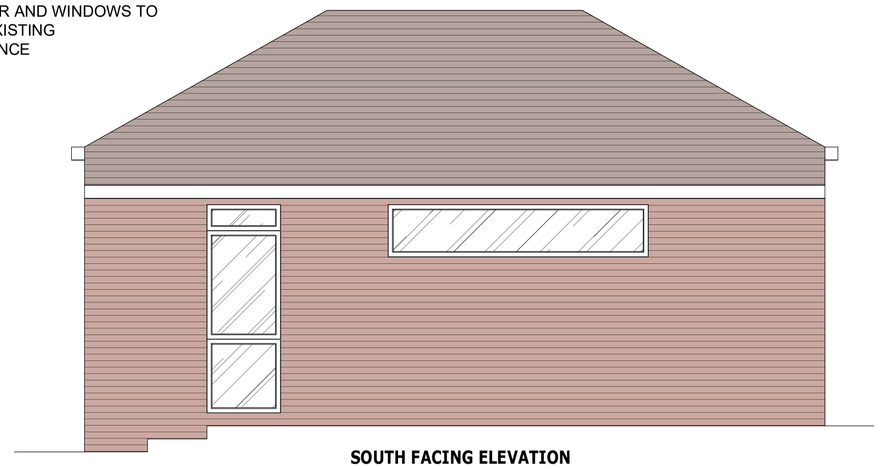

SOUTH FACING ELEVATION
(proposed)
Scale 1:50

LEGEND:

- RETAINED STRUCTURE
- NEW CAVITY WALL
- NEW STUD WALL
- NEW BLOCKWORK WALL

SCALE BAR FOR 1:100
0.0m 1.0m 2.0m 3.0m 4.0m 5.0m

SCALE BAR FOR 1:50
0.0m 0.5m 1.0m 1.5m 2.0m 2.5m

PS DESIGNS
71-75 Shelton Street, Covent Garden, London, WC2H 9JQ
Tel: +44 330 133 4585
Email: info@designsps.co.uk
www.designsps.co.uk

NOTES RELATING TO THIS DRAWING

DIMENSIONS ARE NOT TO BE SCALED FROM THIS DRAWING

ALL DIMENSIONS ARE TO BE CHECKED ON SITE PRIOR TO COMMENCEMENT OF ANY WORKS, AND ANY DISCREPANCIES REPORTED IMMEDIATELY TO THE ENGINEER.

THIS DRAWING IS TO BE READ IN CONJUNCTION WITH ALL OTHER DESIGN TEAM DETAILS AND SPECIFICATIONS.

DO NOT USE THIS DRAWING TO BUILD FROM WITHOUT IT BEING NOTED AS ISSUED FOR "CONSTRUCTION" IN THE TITLE PANEL BELOW.

Rev.	Description	By	Chkd	Date
P1	ISSUE FOR INFORMATION	SS	SS	NOV 25

Title:	ISSUE FOR INFORMATION		
Client:			
Project:	45 RUSPER RD, HORSHAM RH12 4BA		
Drawing:	EXISTING AND PROPOSED PLANS AND ELEVATIONS (GARAGE)		
Drawn:	SS	Chkd:	SS
Drawing Status:	PLANNING ISSUE	Rev.	P1
Scale:	Noted @ A1	Date	DEC 25
Job No.	PSD/2025/704	Drawing No.	A03