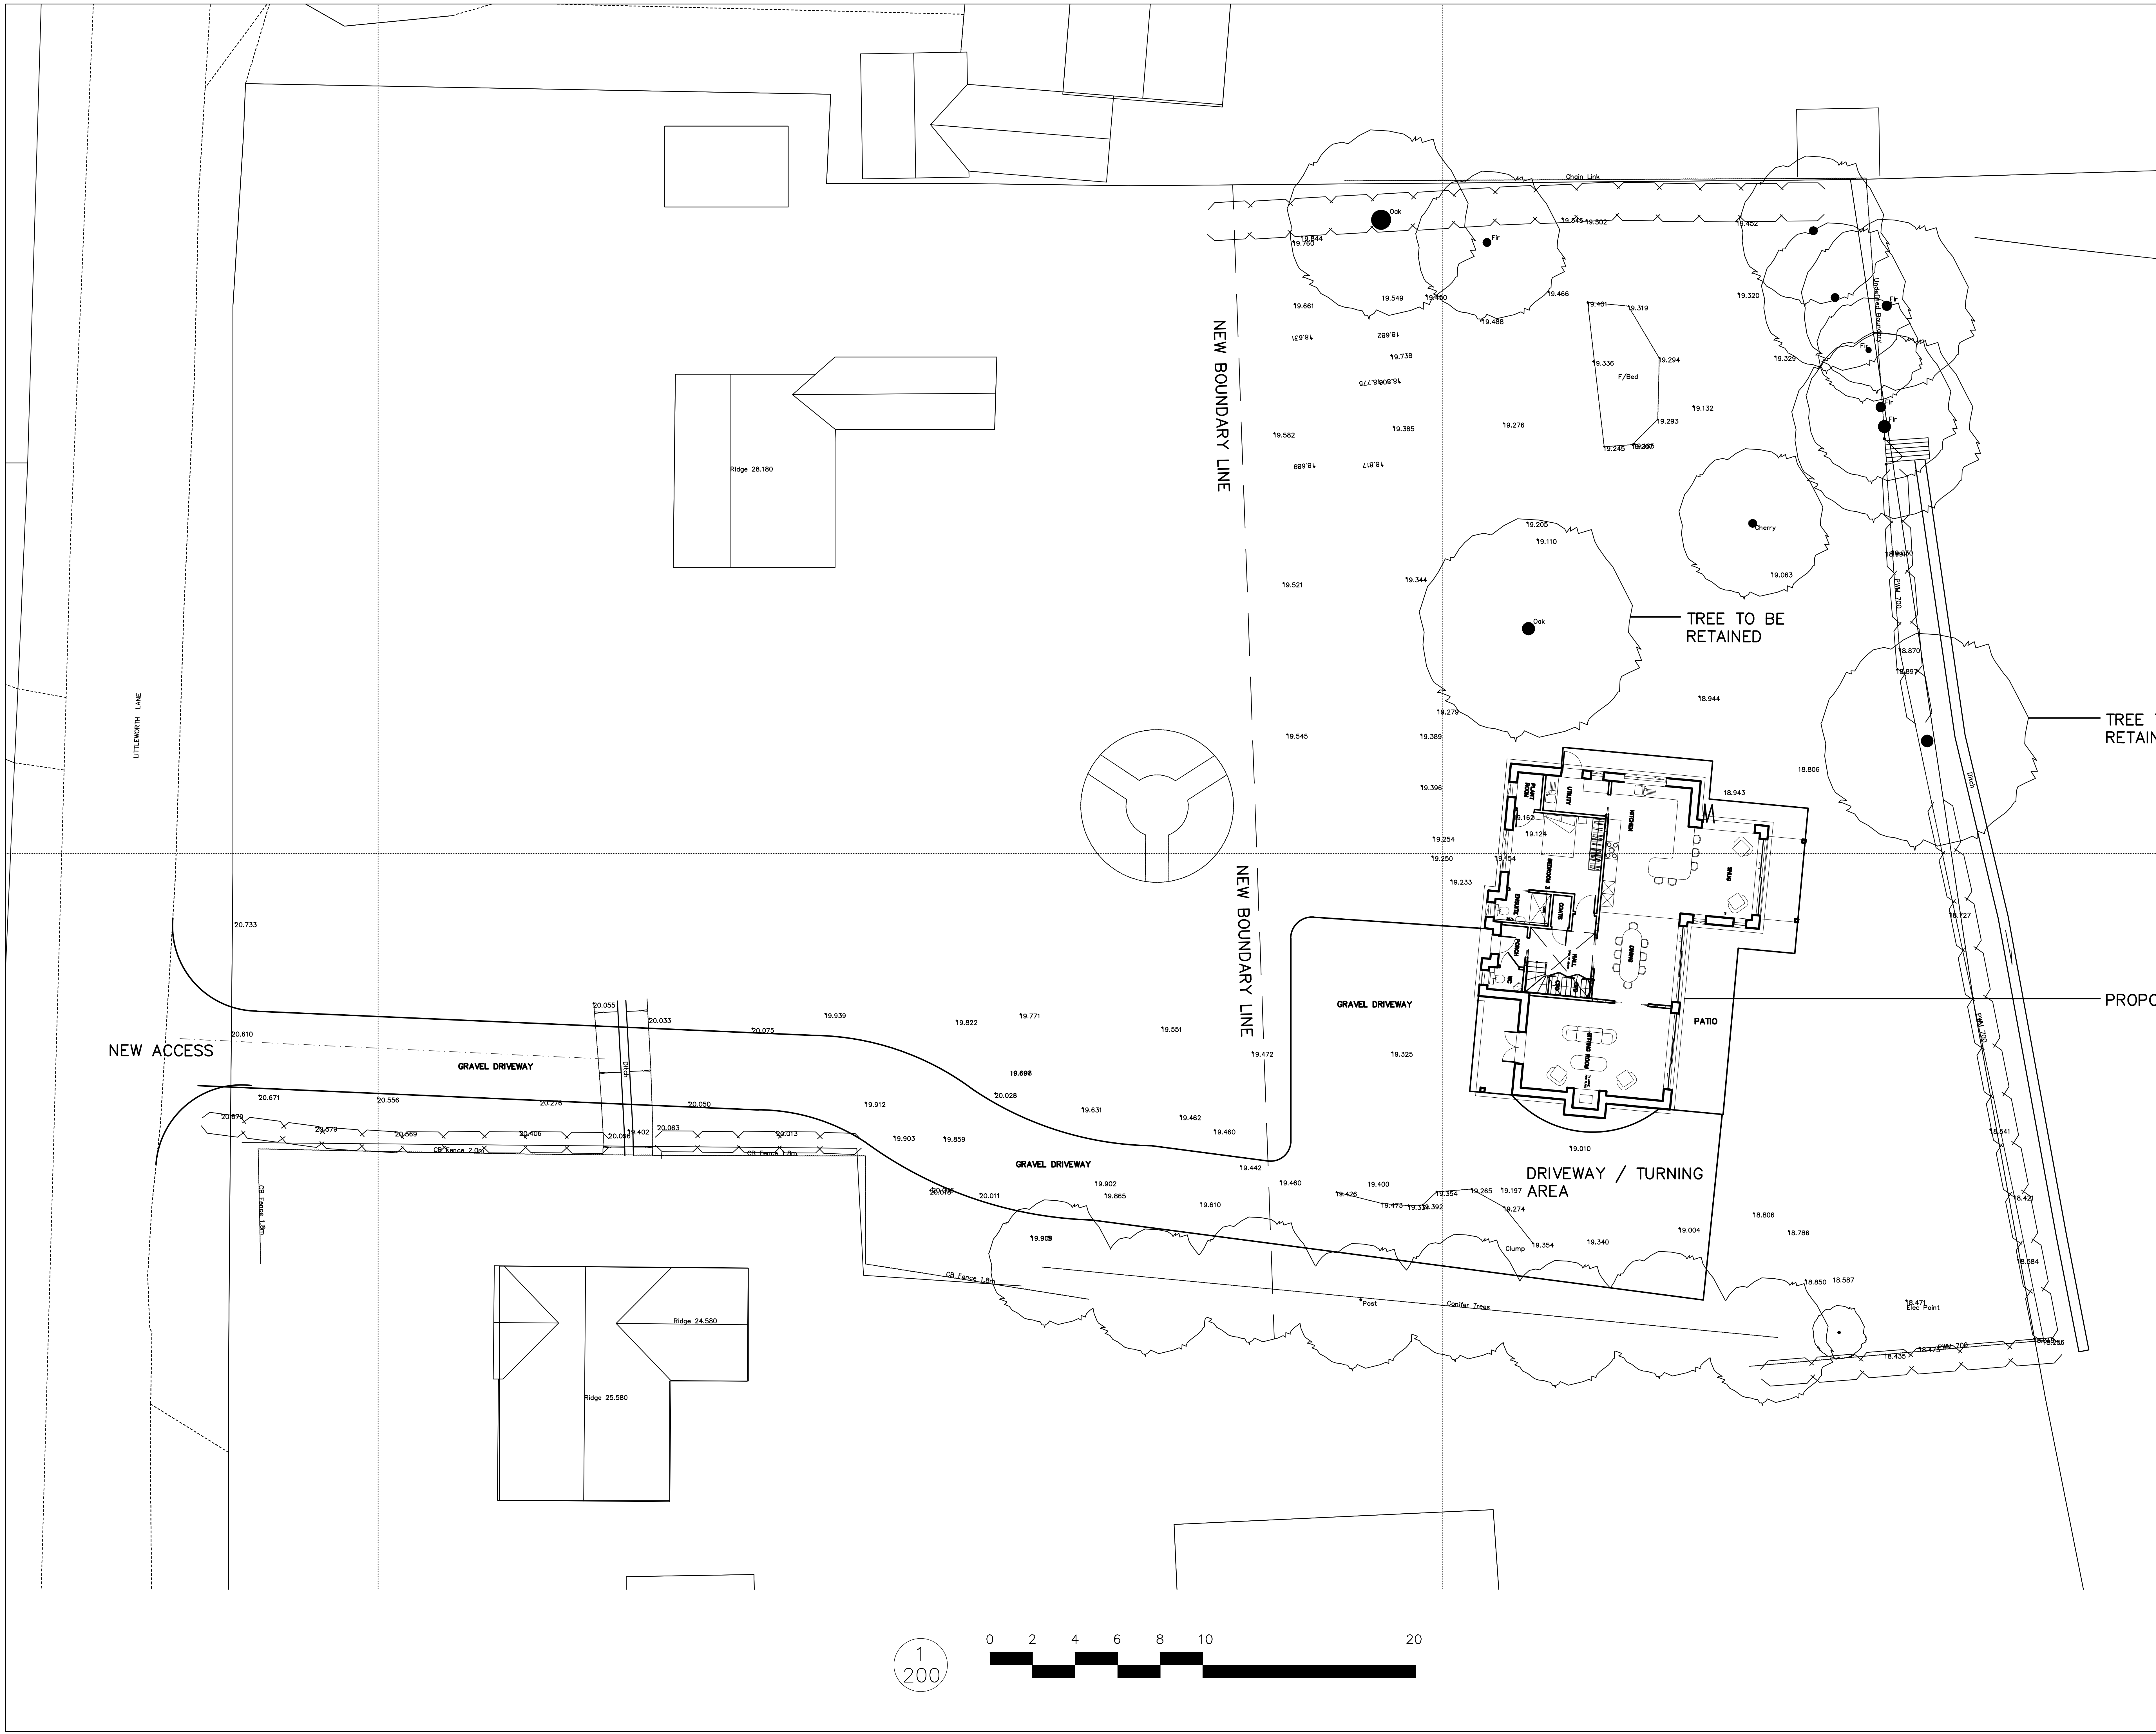

THIS DRAWING SHOULD BE READ IN CONJUNCTION WITH ANY OTHER RELEVANT DRAWINGS AND THE CONSTRUCTION MANUAL
THE BUILDER SHOULD CHECK ALL LEVELS AND SITE DIMENSIONS BEFORE WORK STARTS AND NOTIFY SCANDIA OF ANY DISCREPANCY

IF IN DOUBT PLEASE ASK

© COPYRIGHT IN THIS DRAWING AND WORK EXECUTED IS AND REMAINS THE PROPERTY OF SCANDIA-HUS LIMITED AND OR ITS SUBSIDIARIES IN ACCORDANCE WITH THE PROVISIONS OF THE COPYRIGHT ACT. PERMISSION TO PRODUCE COPIES OR MODIFIED DRAWINGS IN WHOLE OR IN PART FOR ANY PURPOSE SHOULD BE OBTAINED FROM SCANDIA-HUS LIMITED & ANY SUCH REPRODUCTIONS SHOULD INCLUDE THIS & THE FOREGOING STATEMENT

REV	DESCRIPTION	DATE	DRN	CHK
A	TOPO UPDATED	8/5/25	JP	
B	GENERAL REVISIONS	15/5/25	JP	
C	GENERAL REVISION	29/5/25	JP	
D	GENERAL REVISIONS	17/6/25	JP	
E	GENERAL REVISIONS	4/7/25	JP	
F	HOT TUB REMOVED	24/07/25	CC	
G	FOOTPRINT REPOSITIONED	05/08/25	CC	

scandiahus
SCANDIA-HUS BUSINESS PARK,
FELCOURT ROAD, FELCOURT, EAST GRINSTEAD,
WEST SUSSEX, RH19 2LP : TEL 01342 838060

FOR
MR. & MRS. CLARFELT

SITE
HAYNES
PARTRIDGE GREEN, HORSHAM
WEST SUSSEX, RH13 8JF

TITLE
PROPOSED SITE PLAN

C/No. 673770	O/No.	SCALE 1:200 @A2	
DRAWN JP		DRAWING NUMBER 01	
DATE 7/5/25			REV G