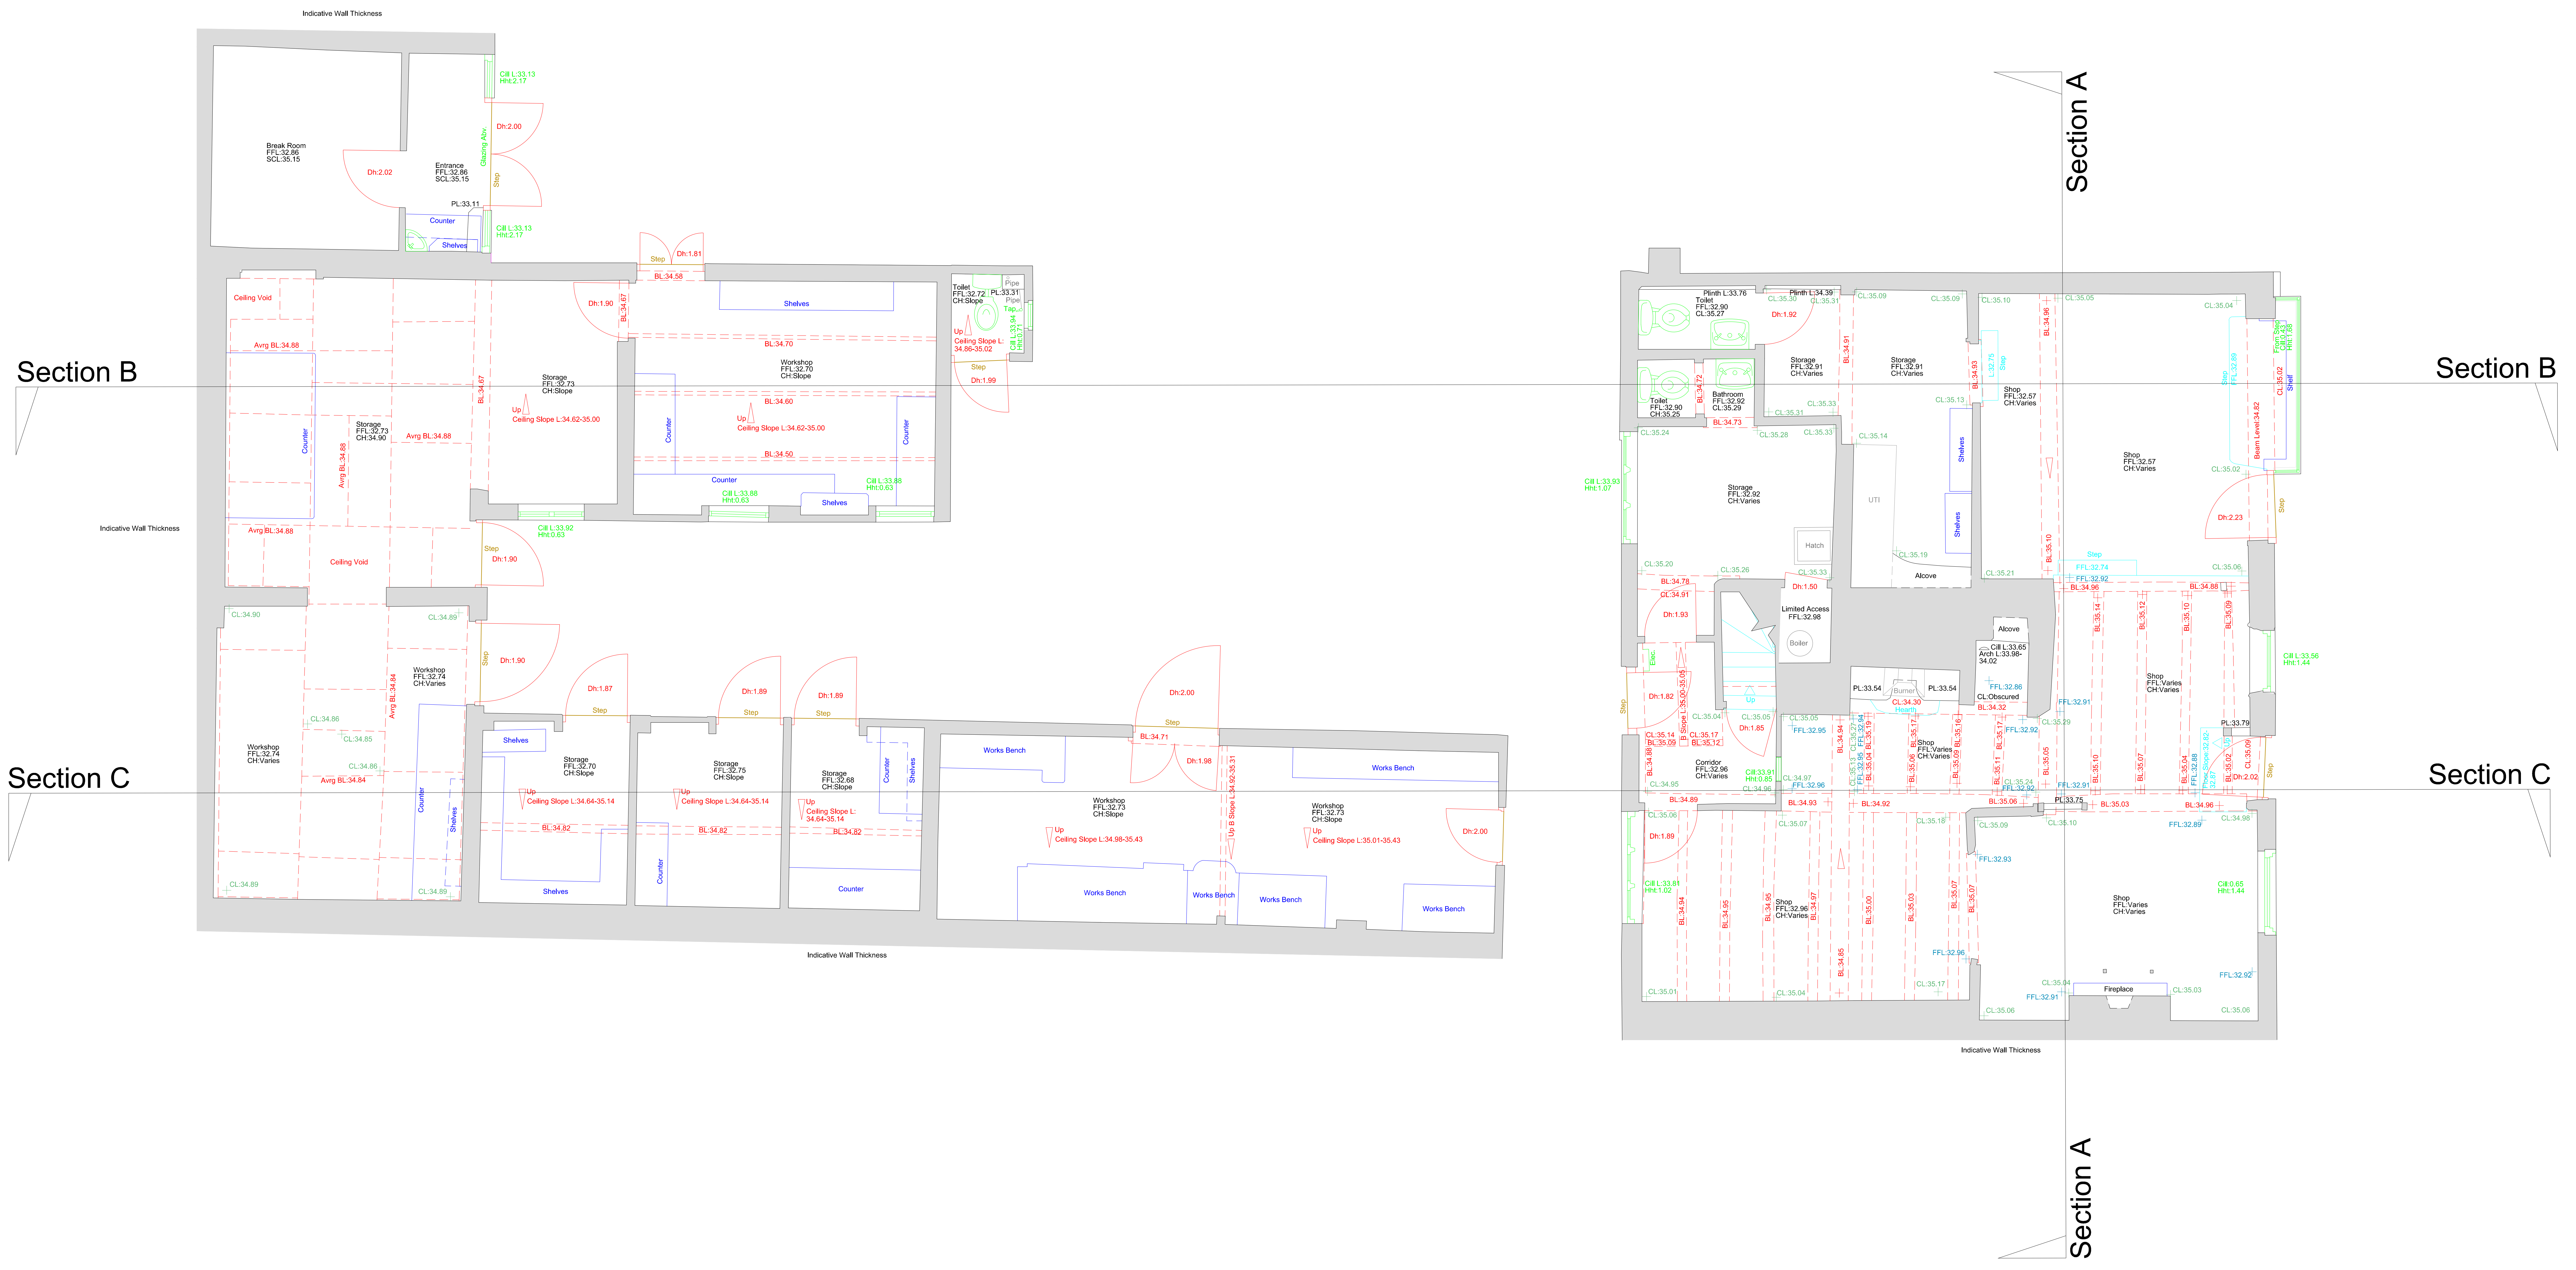

Scale Bar (meters) 1:50
0
5
10

NOTES

SURVEY IS BASED ON OS GRID SYSTEM
ORIGINATING FROM STATION 1
@ E 521494.298, N 115917.821, RL 32.381

Every effort has been made to survey the area as indicated. Where detail is inaccessible or obscured from view it has been deemed unable to survey.

LAYER INFORMATION

0	EMPTY
Beam	Overhead beams, joists, roof elements ect.
Buildingline	External Building Outline
Doors	Doors and swing
Fenceline	Fences and boundary lines
Furniture	Fixed furnishings
Gully	Drainage and waste water gullies
Hatch	Ceiling or floor hatches
Handrail	Fixed handrails
Kitchen	Kitchen applicances and fixtures
Metal	Metal structures
Plant	Significant ventilation and plant installation
Radiators	Fixed plumbed or electric radiators
Roofline	Ridges, eaves, hips and valley lines
Sanitary	Plumbed sanitary fixtures
Services	Significant utility supplies
Sign Post	Significant signage
Soffit	Roof soffit line
Spot Levels	Ground point elevations
Step	Steps, stairs or changes in floor levels
Text	Notation
Wall Hatching	Wall void in plan view
Wall Section	Wall extents line
Windows	Glazed windows in wall section

Line types and Symbols

Building Lines
Rooflines 100.48
Wall Lines
Wall Hatching
Furniture
Kitchen Fixtures
Plant
Gully
Fence
Steps
Metal
Spotlevel
Windows Cill:1.20 Hht:1.50
Doors Dh:1.90
Radiator Rad
Sanitary
Soffit
Beams
Skylights Skylight
Ceiling Slope Up Slope: 1.90 - 2.10
Plinths / Platforms Plinth: 0.50
Stairs Dn

Control Stations

Orientation

North

Rev.	Date	Description

Client
G3 Architecture

SeSurveying

Drawing Title
Ground Floor Plan

Job Title
Southdown House, High Street,
Henfield BN5 9DA

Scale	Date	Drawn	Job No.	Drawing No.	Rev.
1:50 @ A1	27/08/24	CH/DH/MB/MF	007 08 24	002	-
	Surveyed by CH/AR	Checked SE			