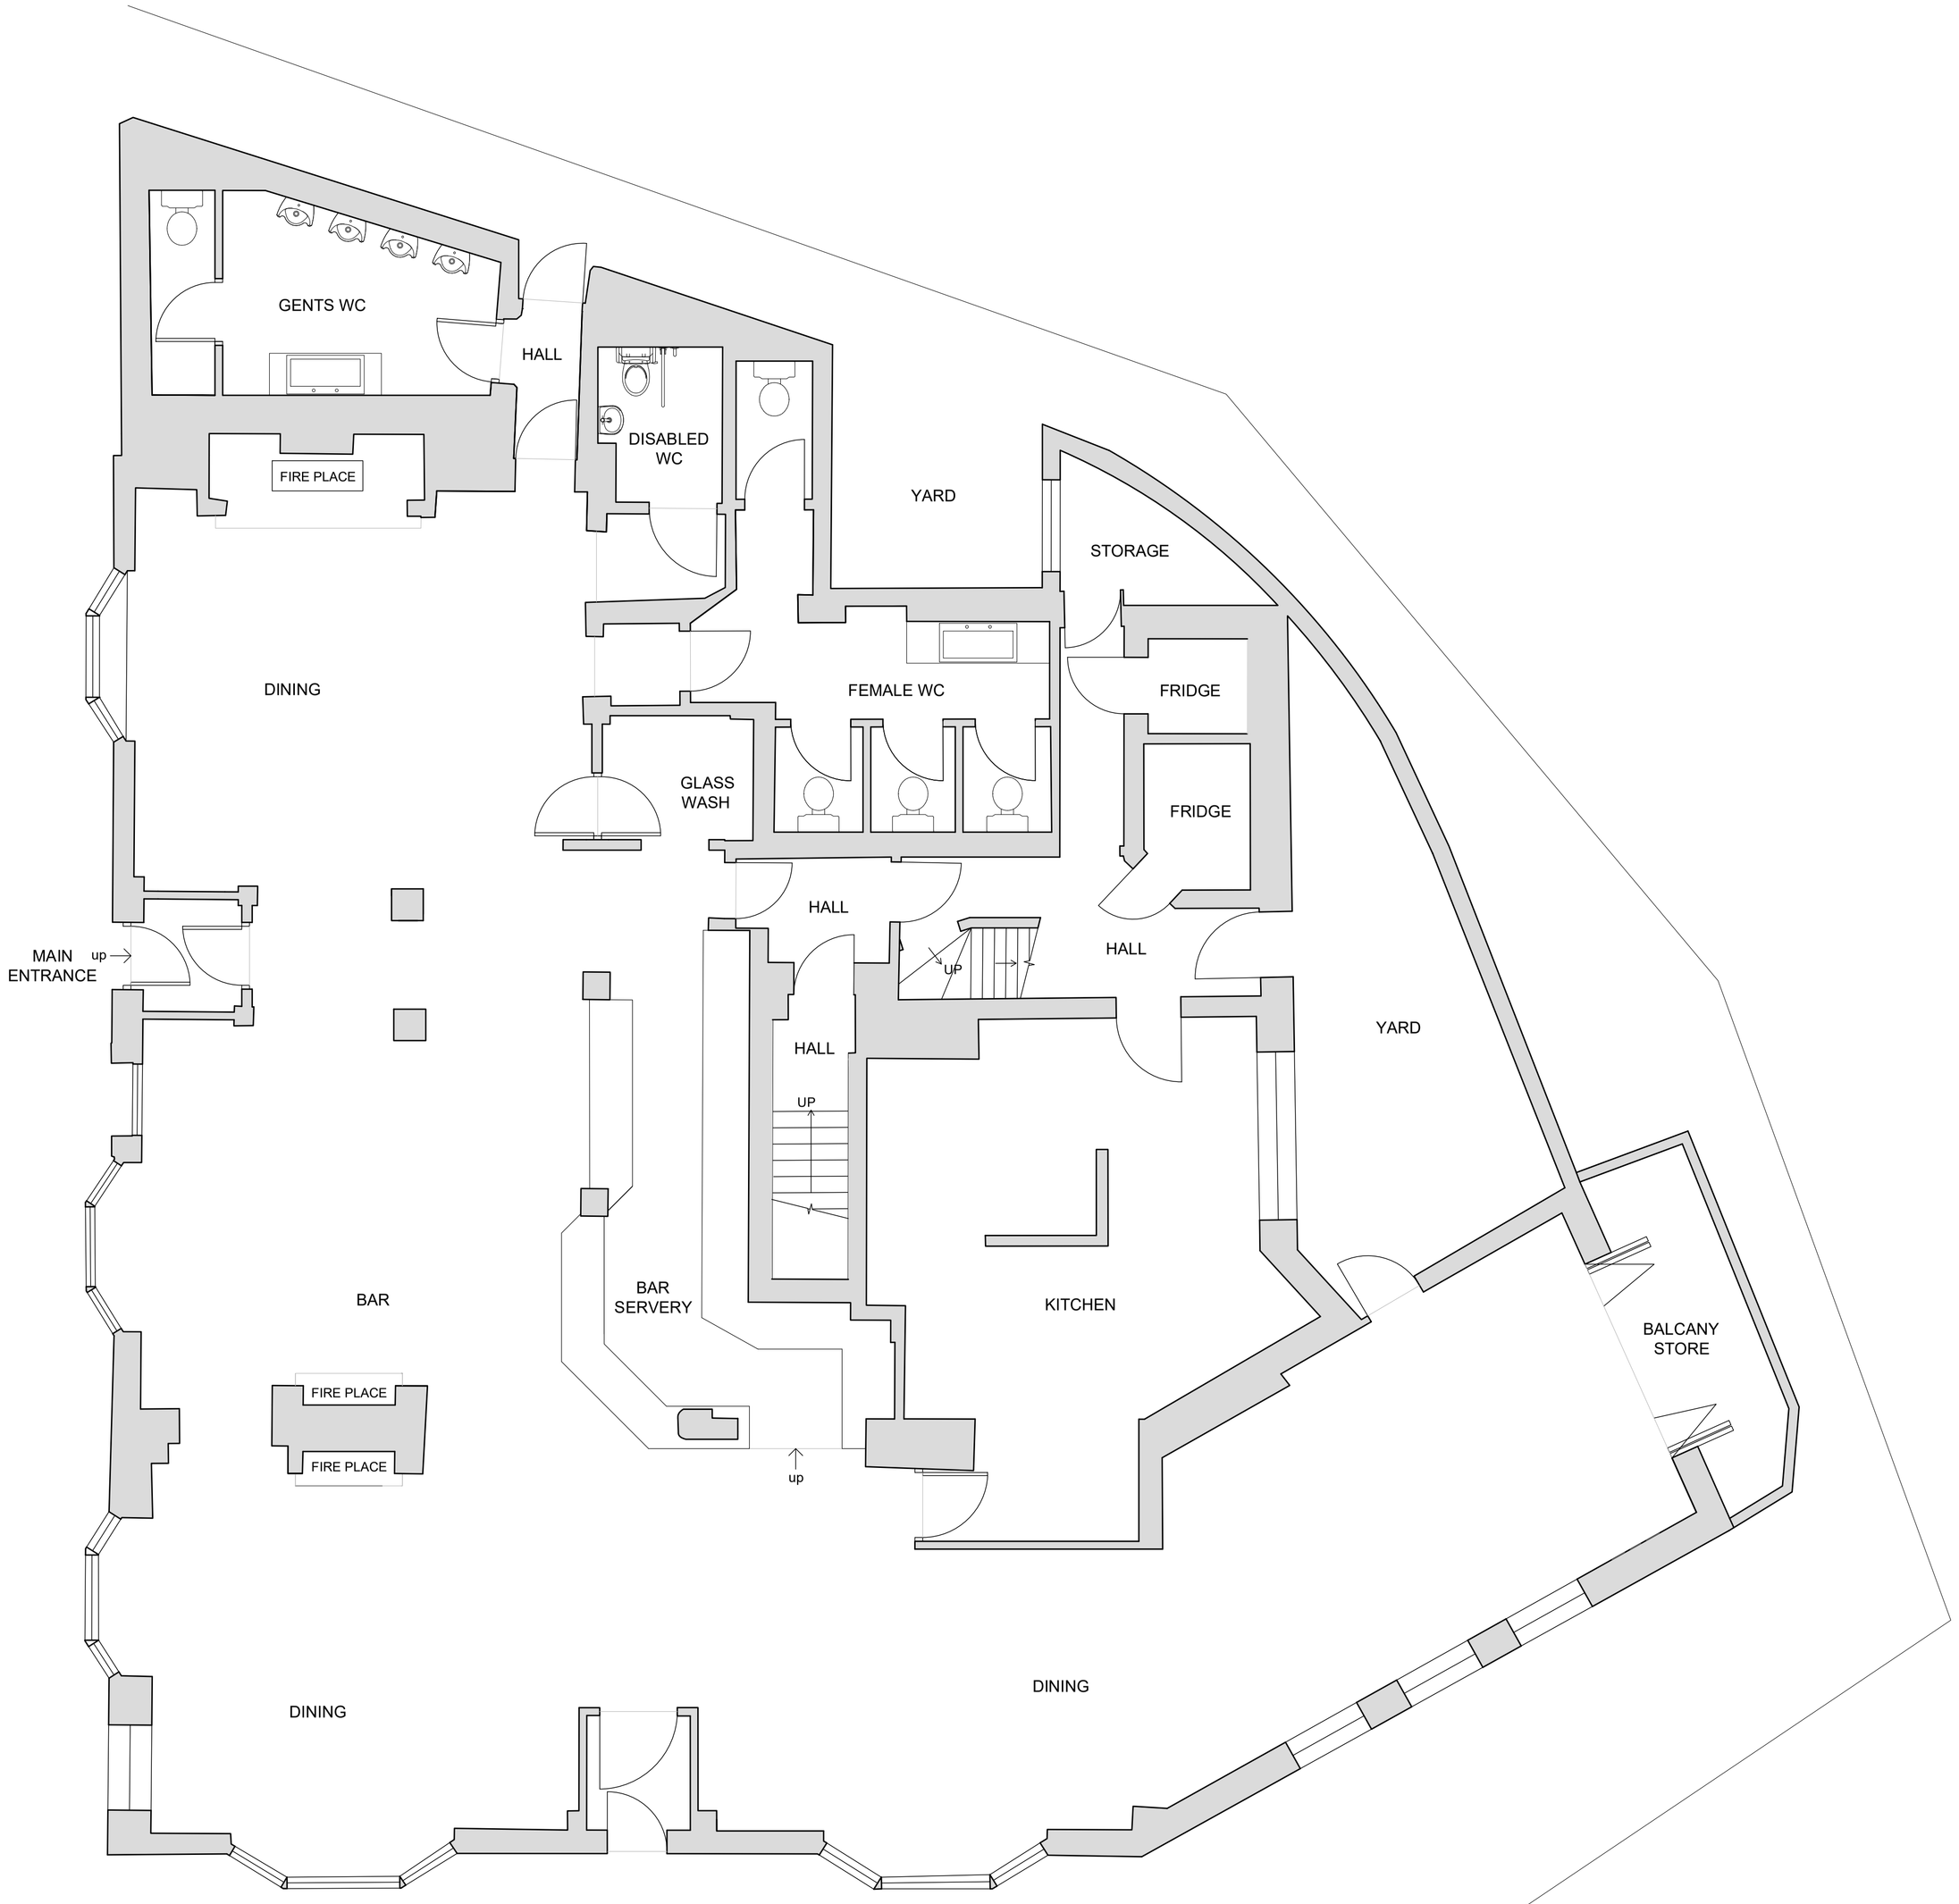


EXISTING GROUND FLOOR PLAN
SCALE 1:50

designmanagementpartnership
No. 2 Centre Court. Pontypridd. CF37 5YR
+44(0)29 2064 4829
mail@designmanagementpartnership.com

Notes
10m @ 1:100
5m @ 1:50

Rev	Date	Revision note	Initils
-	-	-	-

Rev	Date	Revision note	Initils

Figured dimensions to be used in preference to scaled sizes

All dimensions to be checked by the contractor before commencing work and any discrepancies reported to the Architect

Drawings to be read in conjunction with Structural Engineers and other consultants drawings.

This drawing is the property of **design**management**partnership**.

Copyright is reserved by them and the drawing is issued on the condition that it is not copied, reproduced, retained or disclosed to any unauthorised person either wholly or in part without the consent of **design**management**partnership.**

Scale @ A1	Drawn	Check	Date	Status	Job no	Rev
1:50	EJ	CP	13.01.26	Planning	25.030	-

Title
Existing Ground Floor Plan
-
-
-

Client
The Crown
Horsham
for
Greene King

Drawing number
002