




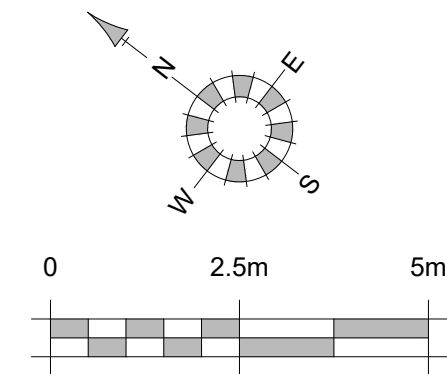

Roof Plan

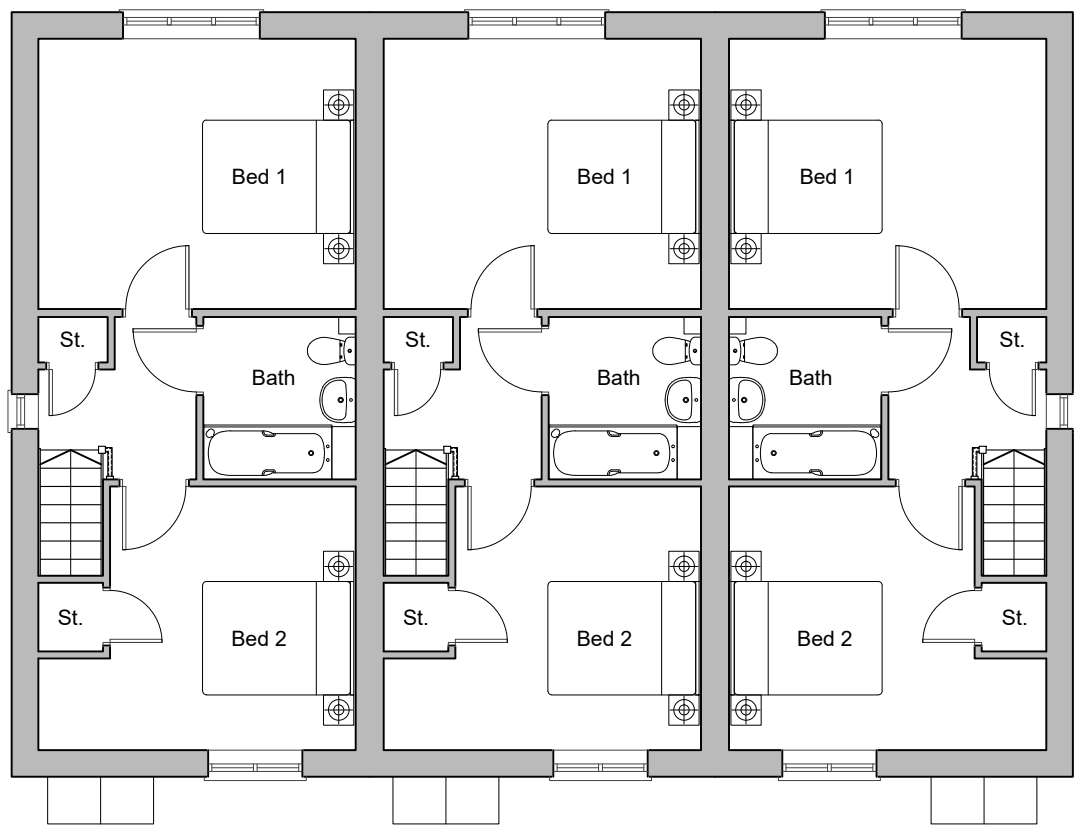


First Floor Plan

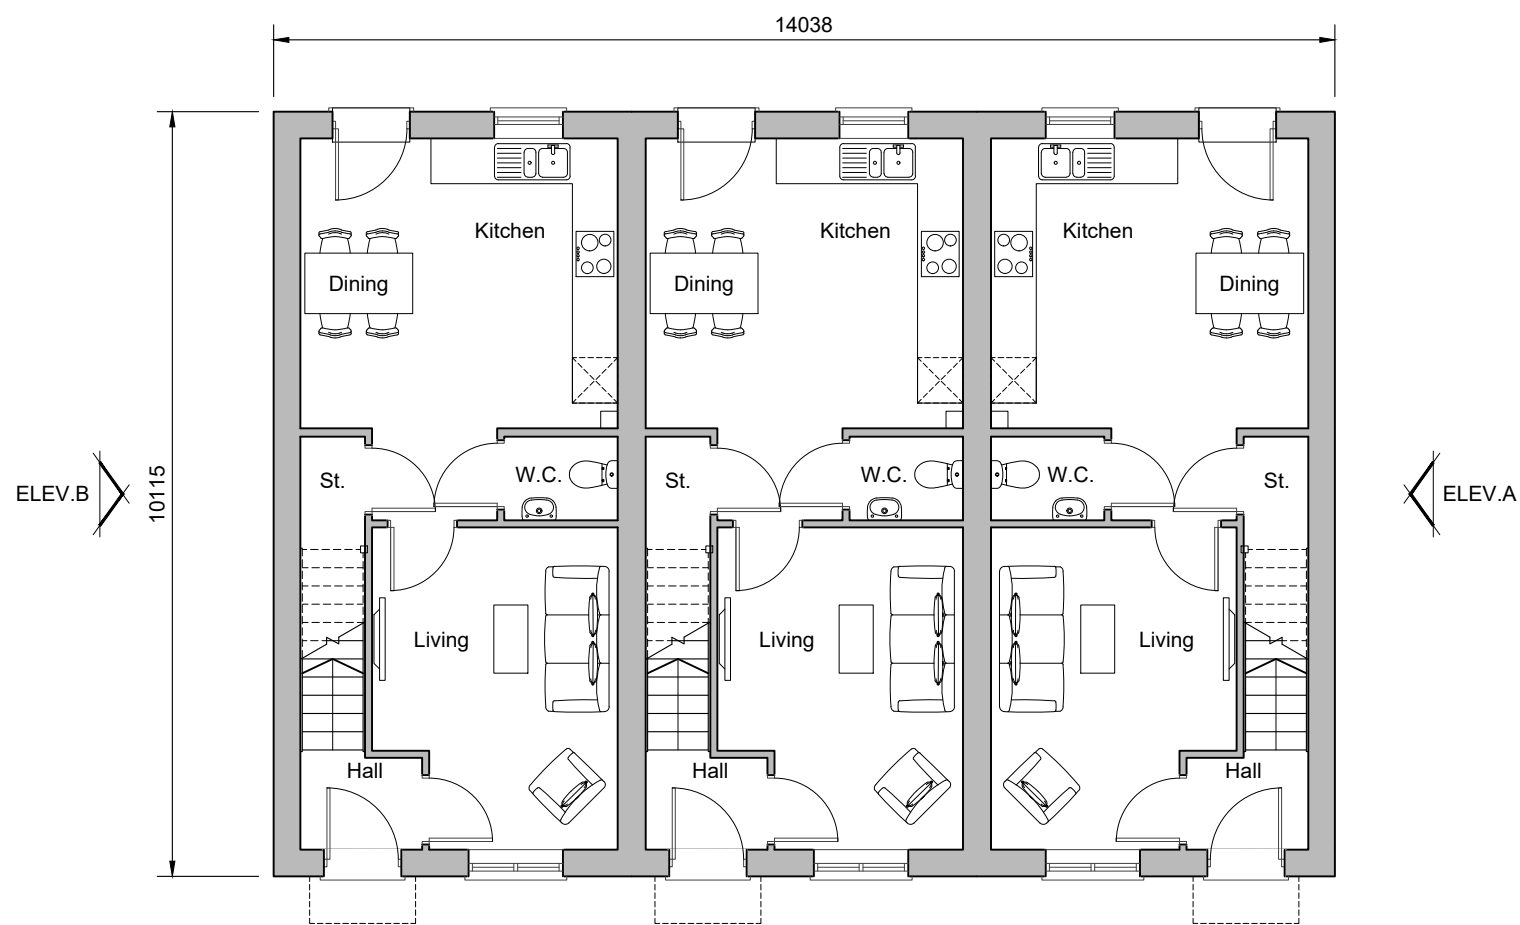

Ground Floor Plan
Plots 23-25




Front Elevation

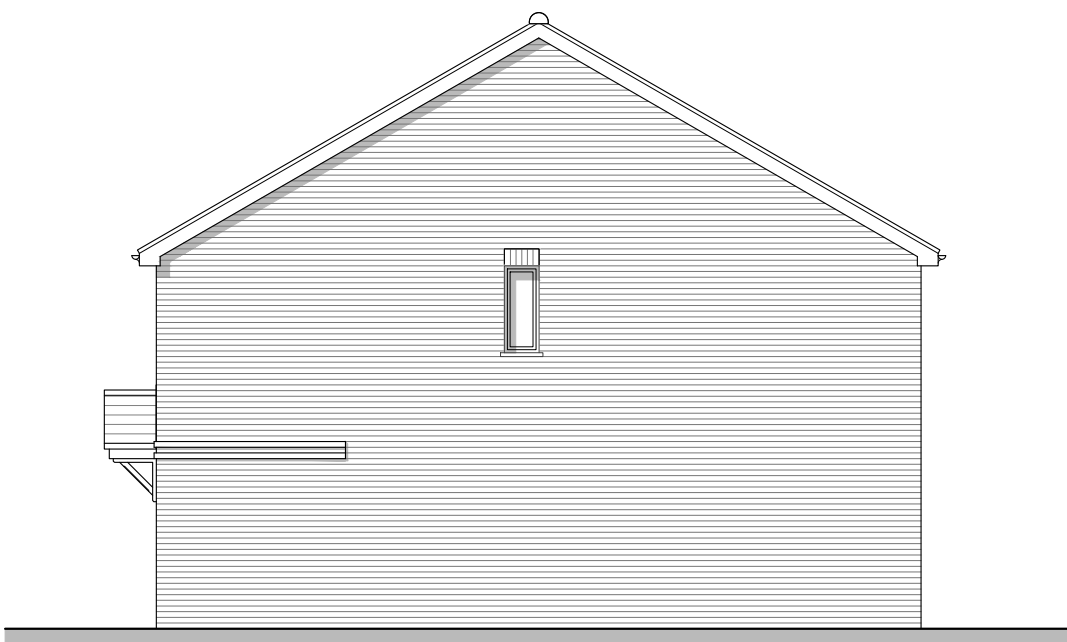

Side Elevation A



Rear Elevation

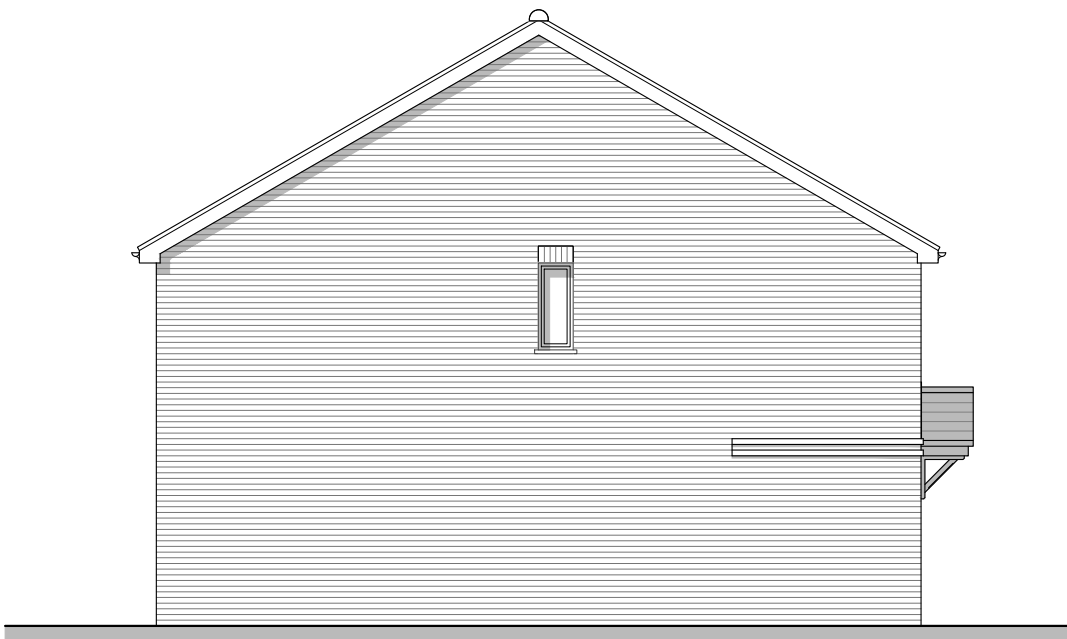

Side Elevation B

REV.	DATE	REVISIONS:	BY	REV.	DATE	REVISIONS:	BY	REV.	DATE	REVISIONS:	BY	STATUS:	CLIENT:	PROJECT:	DRAWING:	24088	P115	B
A	06/08/25	Client comment revisions.	AM										Miller Homes	Barns Green, Horsham				
B	05/09/25	Client comment & plot numbers revisions.	AM										SCALE: 1:100 (A1 ORIGINAL)	Baymont - Residential Streets Plots 23-25				
													DRAWN: AM					
													DATE: 28/07/25					

© COPYRIGHT EXISTS ON THE DESIGNS AND INFORMATION SHOWN ON THIS DRAWING

This drawing may be scaled or cross referenced to the scale bar for planning application purposes only. Do not scale for any other purpose, use figured dimensions only. Subject to site survey and all necessary consents. All dimensions to be checked by user and any discrepancies, errors or omissions to be reported to the Architect before work commences. This drawing is to be read in conjunction with all other relevant materials.

OS Licence No. AC0000851327

OSP
architecture

Broadmede House, Farnham Business Park,
Weydon Lane, Farnham, Surrey GU9 8QT.
info@osparchitecture.com · www.osparchitecture.com
Tel: 01252 267878

©2025 OSP Architecture Limited. Company Registration No. 1247851