Do not scale this drawing or associated computer digital data, and use figured dimensions only.All dimensions are in millimetres and levels in metres unless noted otherwise.
All dimensions should be verified on site prior to work commencing.
All discrepancies, omissions or ambiguities are to be communicated should be reported to KSS.Revision clouds on drawing refer to changes against previous revision.

REVISIONS

REV	DATE	DESCRIPTION	DRWN	CHKD
P01	11.02.26	PLANNING SUBMISSION	RD	SE
P02	18.02.26	PLANNING SUBMISSION	RD	SE


GENERAL NOTES AND LEGEND

1. DRAWING TO BE READ IN CONJUNCTION WITH LATEST REVISIONS OF THE FOLLOWING DRAWINGS AND DOCUMENTS:

000 SERIES - PLANNING EXISTING SITE PLANS
003 SERIES - PLANNING EXISTING ELEVATIONS
020 SERIES - PLANNING DEMOLITION LOCATION & SITE PLANS
021 SERIES - PLANNING DEMOLITION PLANS
022 SERIES - PLANNING DEMOLITION SECTION
030 SERIES - PLANNING PROPOSED LOCATION & SITE PLANS
031 SERIES - PLANNING PROPOSED PLANS
032 SERIES - PLANNING PROPOSED SECTIONS
033 SERIES - PLANNING PROPOSED ELEVATIONS
041 SERIES - PLANNING VISUALS

SPR1121 - DESIGN AND ACCESS STATEMENT- KSS-XX-XX-T-A-0010


CONTINUED ON DRAWING NUMBER 13-RF-D-A-0311

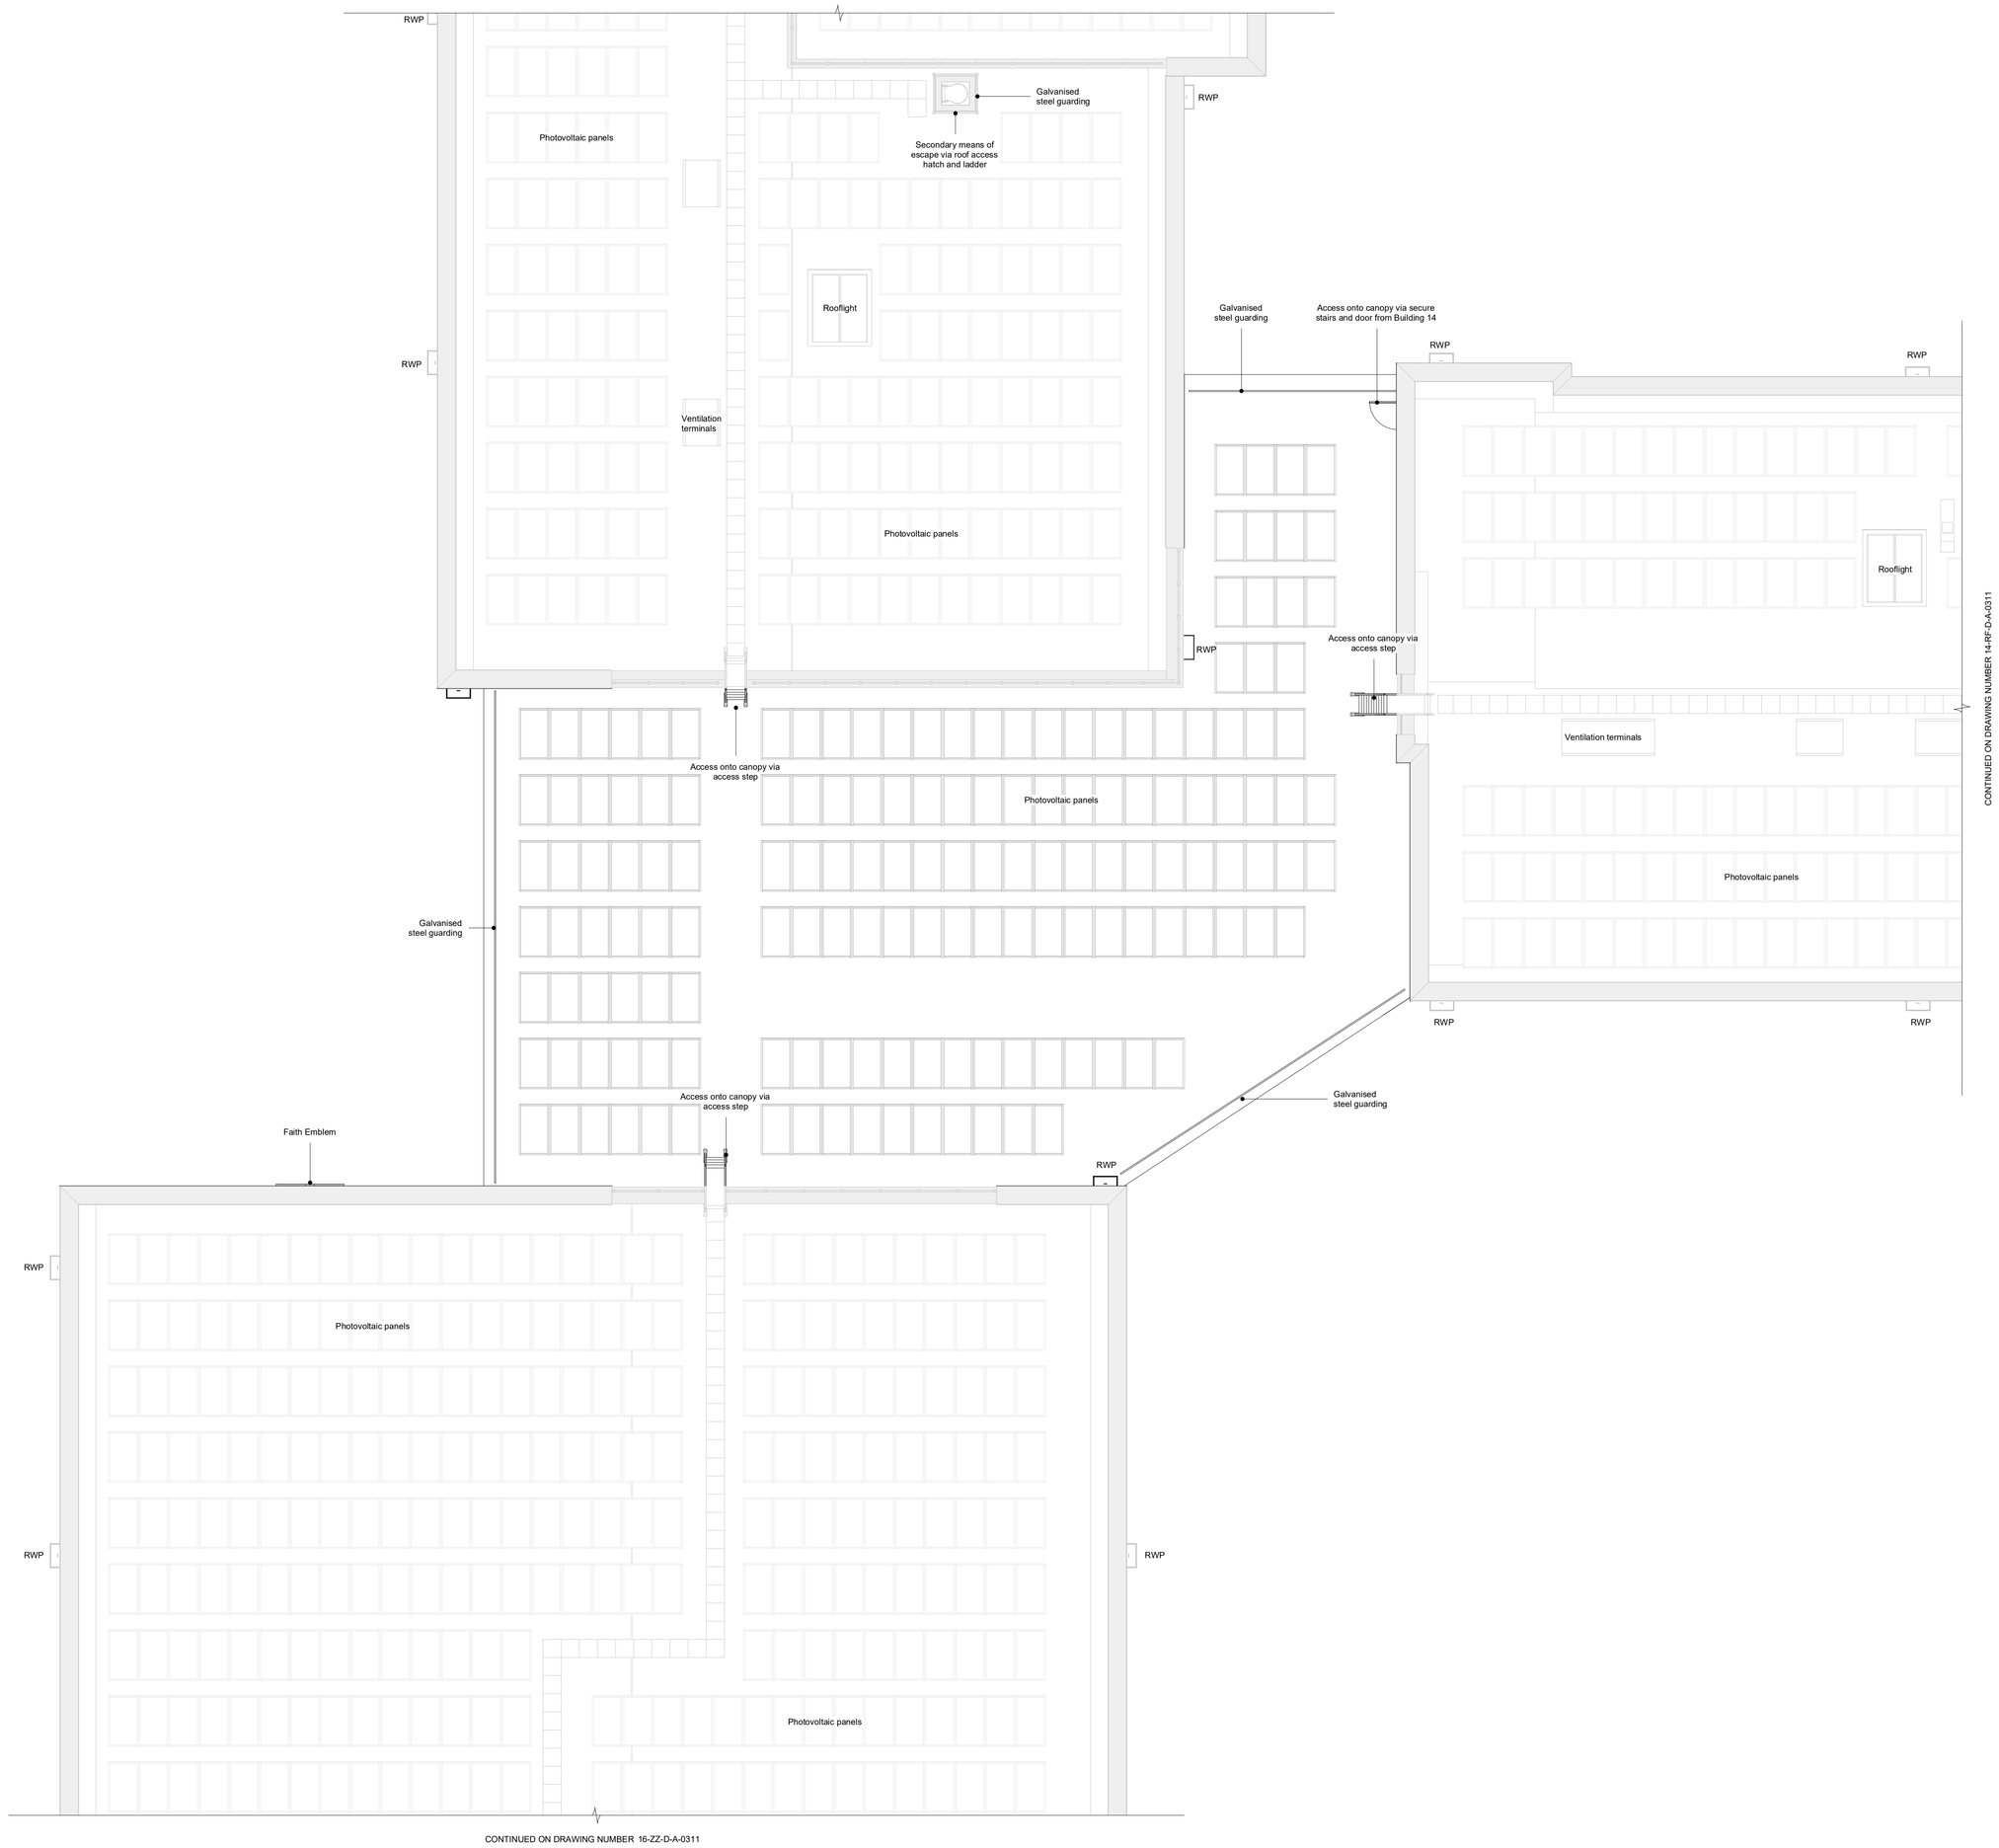

CONTINUED ON DRAWING NUMBER 14-RF-D-A-0311

CONTINUED ON DRAWING NUMBER 16-ZZ-D-A-0311

1 PLAN
ROOF 1 : 100

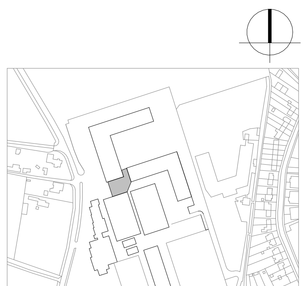

KEY PLAN

KSS
London 1 James Street London W1U 1DR
Kent 7 Blighs Walk Sevenoaks TN13 1DB
KSSGROUP.COM +44 (0)20 7907 2222

CLIENT
BAM CONSTRUCTION

PROJECT
STEYNING GRAMMAR SCHOOL

TITLE
BUILDING 16 - ENTRANCE CANOPY ROOF PLAN

Suitability codes to BS1192: Shared (now contractual): **S1** Information containers that are suitable for coordination within a delivery team; **S2** Information containers that are suitable for information exchange by other task teams within a delivery team; **S3** Information containers that are suitable for review and comment within a delivery team; **S4** Information containers that are suitable for review and authorization by a lead appointed party; **S5** Information containers that are suitable for acceptance by the employer; **S6** etc. Information containers where there are no comments from the party being limited to either: authorize them (if they are in response to a lead appointed party exchange information requirement); or accept them (if they are in response to an appointing party exchange information requirement).

MODEL FILE REFERENCE
SRP1121-KSS-16-ZZ-M-A-0001

SCALE	FORMAT	SUITABILITY	REVISION
1 : 100	@ A0	A3	P02

DRAWING REFERENCE
SRP1121-KSS-16-ZZ-D-A-0312

SCALE
0m 1 2 5 10

© KSS GROUP LTD 2026