

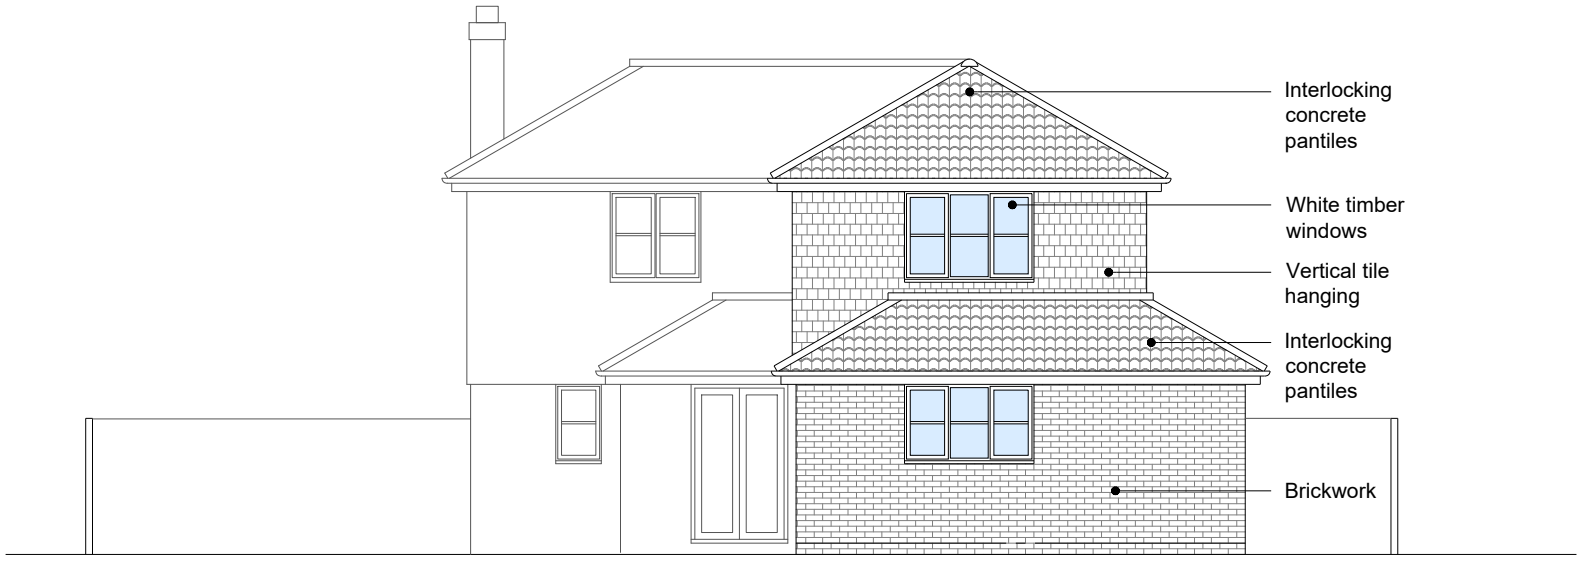



EXISTING FRONT ELEVATION 1:100

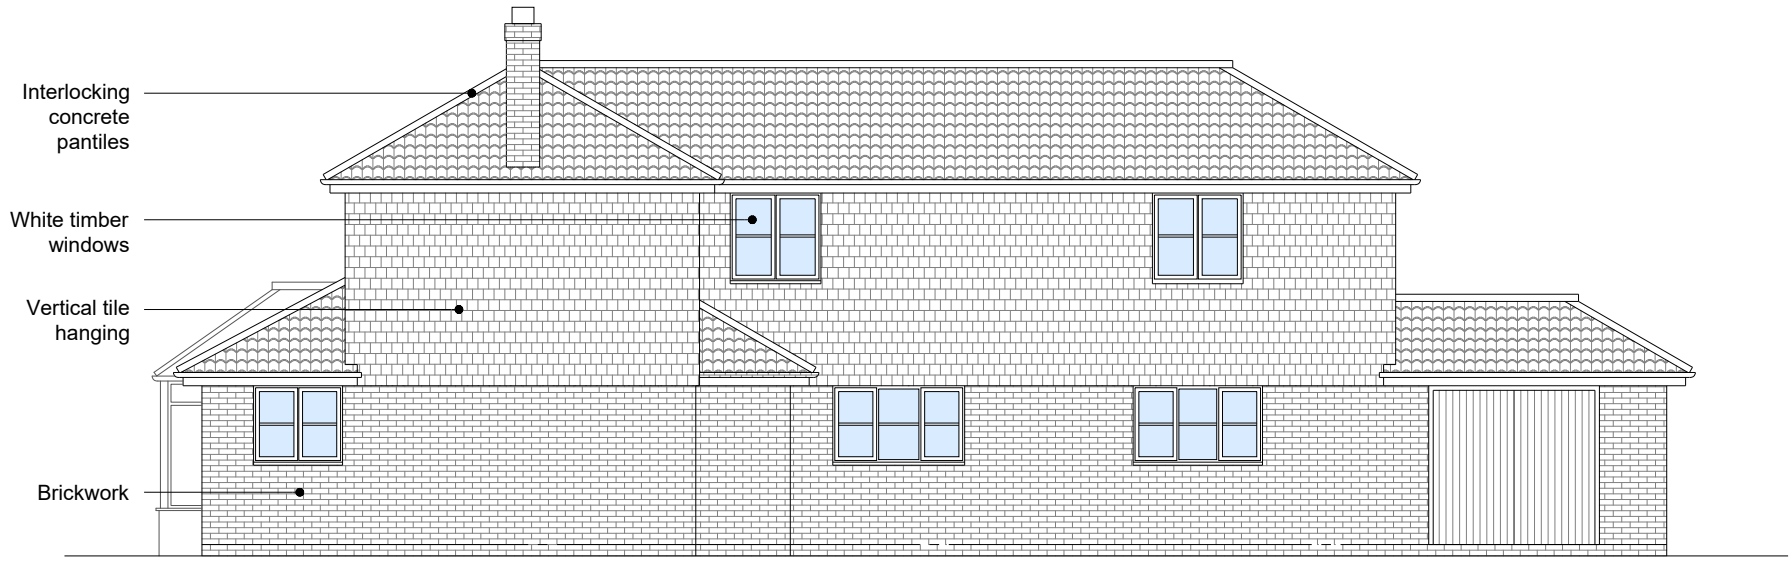

EXISTING SIDE ELEVATION 1:100

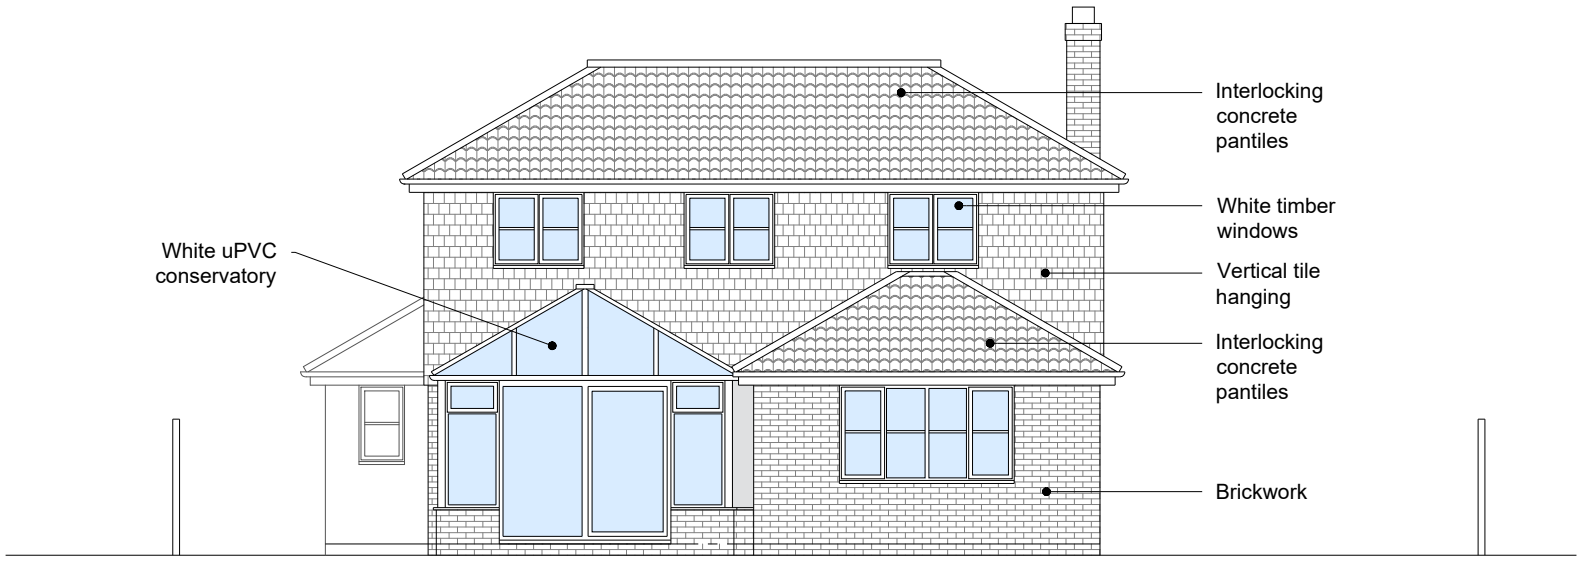

EXISTING REAR ELEVATION 1:100

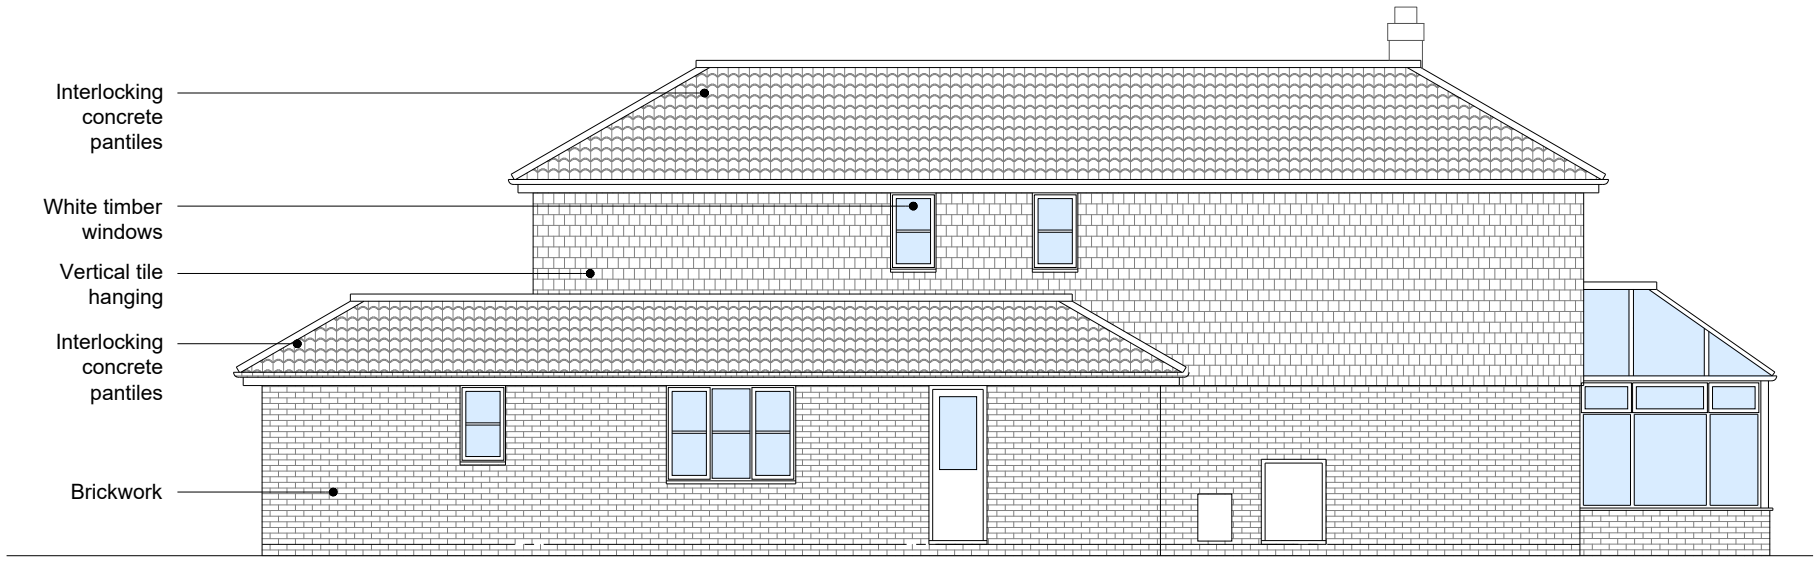

EXISTING SIDE ELEVATION 1:100

0m 1m 2.5m 5m

Scale 1:100

mark alford design architecture
Heatherlands Bracken Lane Storrington West Sussex RH20 3HS
T: 01903 740033 E: office@markalforddesign.com

client: MR M PREEN

project title: 1 ASHLEIGH ROAD, HORSHAM
PROPOSED ALTERATIONS

drawing title: EXISTING ELEVATIONS

drawn by: MSA date: MAY '26 scale: 1:100 @ A3

issue status: FOR PLANNING CONSENT

drawing number: **26609 / P101** revision:

This drawing may not be used or reproduced without written consent. Copyright reserved
No dimensions to be scaled from this drawing except for Planning purposes.