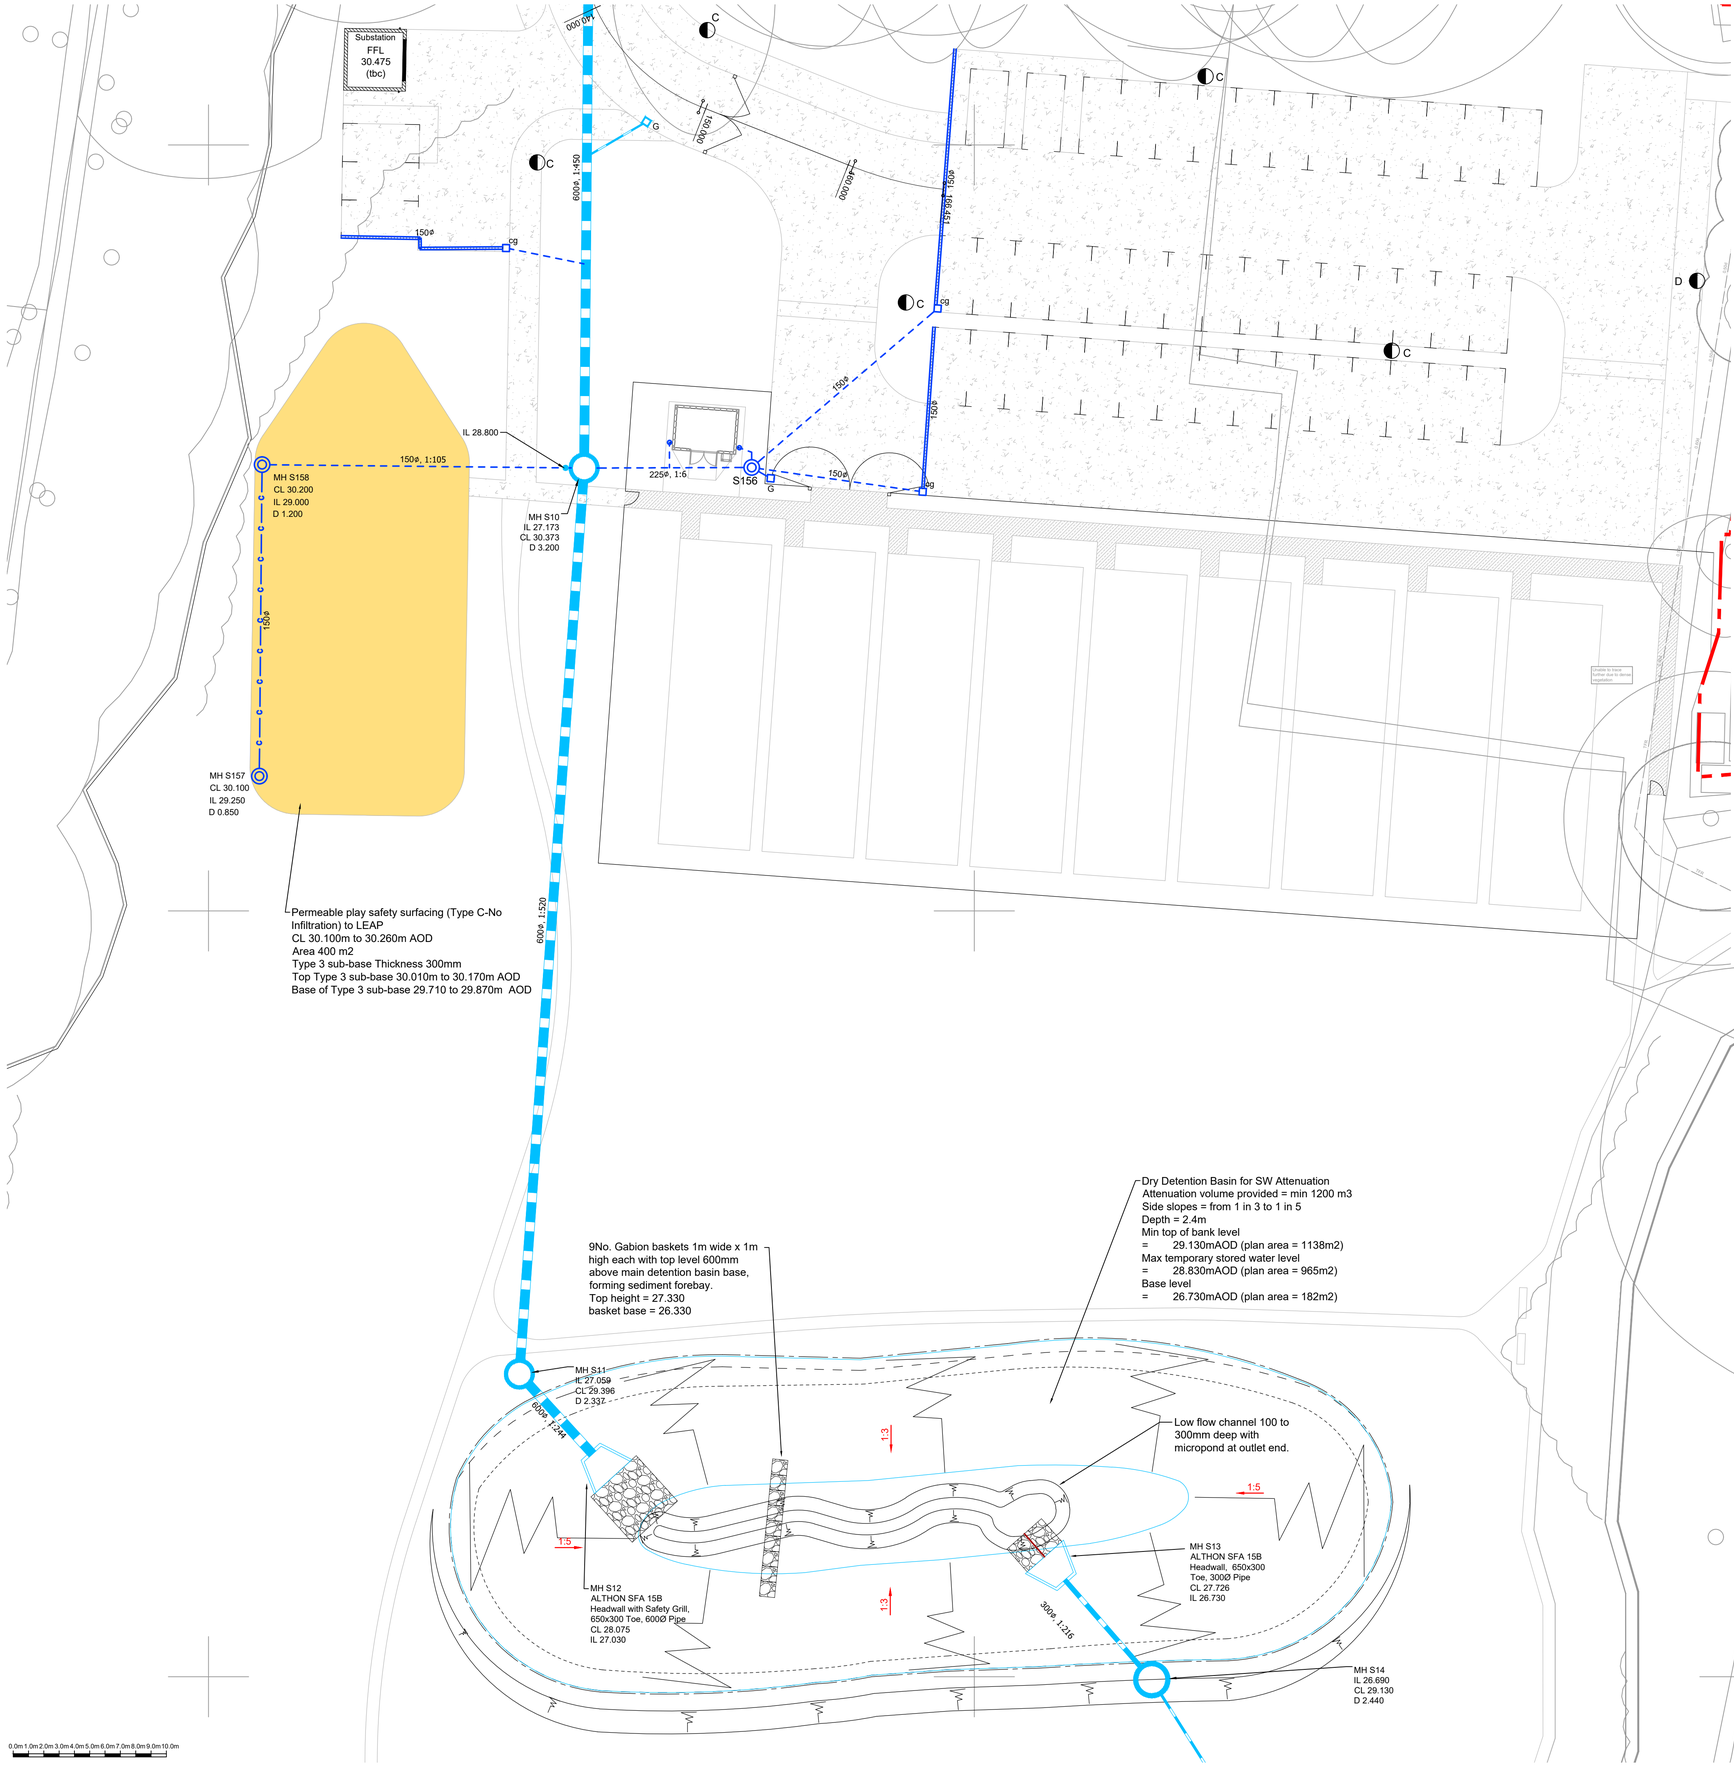


LEGEND

Adoptable Drainage

	Foul	S.W.
Existing Chamber to be Retained	■	
PC Ring Manhole (FW & SW - S104 Adoption)	●	○
Pumped Main (FW - S104 Adoption)		
Road Gully (SW - S38 Adoption in Road 1, S104 Adoption in FW Pump Enclosure, elsewhere adoptable standard but to remain private)		G
Dry Detension Basin (SW - S104 Adoption)		

Private Drainage


	Foul	S.W.
Polypropylene Inspection Chamber (PPIC/DNIC)		
SVP/SS		
Floor Gully	fg	
Yard Gully		g
Rodding Eye		
RWP Downpipe		
Drainage Channel		
Drainage Channel with Sump Unit Outlet		cg


Other

Site Boundary	
Retaining Structure	
Gravel Board	GB GB GB GB
LEAP (permeable surfacing)	
Street Lighting Column - Adoptable (type A, B, C or D)	
Street Lighting Column - Private (type A, B, C or D)	
Street Lighting Column - Existing	

General Notes:

1. For Civil Engineering General notes to dwg no. 15478-TUL-XX-00-DR-C-91001

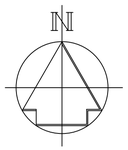


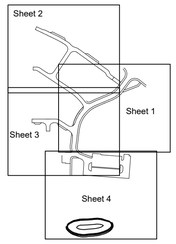

Sheet Layout Plan

Table A – SVP/SS Below Slab Invert Levels

Building	Typical Drainage Invert Level (mm below FSL)	
	Rest Bend	Unreferenced External Inspection Chamber
Houses	550	800

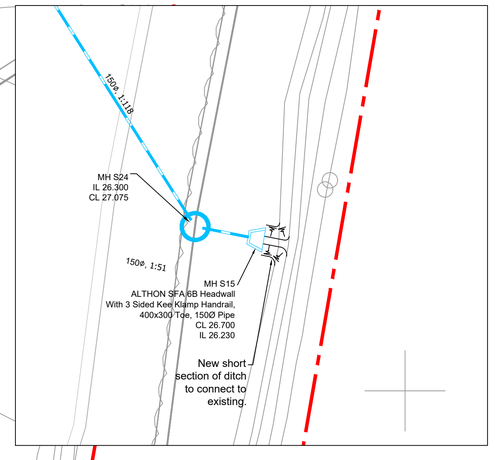

SW OUTFALL TO EXISTING DITCH
1:200

Rev	Date	Description	By	Ckd
P01	23.01.26	Issued for planning condition discharge.	IU	PAJT

PLANNING — SUITABILITY CODE: **S3**

CLIENT

DEVINE HOMES PLC
builders of fine homes

Tullys

www.tullys.uk info@tullys.uk 01342 828000

PROJECT

Land south of Station Road,
Cowfold, RH13 8QZ

DRAWING TITLE

Drainage Layout
Sheet 4

Originator No.	Scale	Revision
15478	1:200@A1	**P01**

PROJECT - ORIGINATOR - VOLUME - LEVEL - TYPE - ROLE - NUMBER

15478-TUL-XX-00-DR-C-51104