M3.6(ex).ns
Plot 140

M3.9(ex)
Plot 139



Front Elevation

M3.6(ex).ns
Plot 140



Side Elevation


M3.9(ex)
Plot 139

M3.6(ex).ns
Plot 140



Rear Elevation

M3.9(ex)
Plot 139

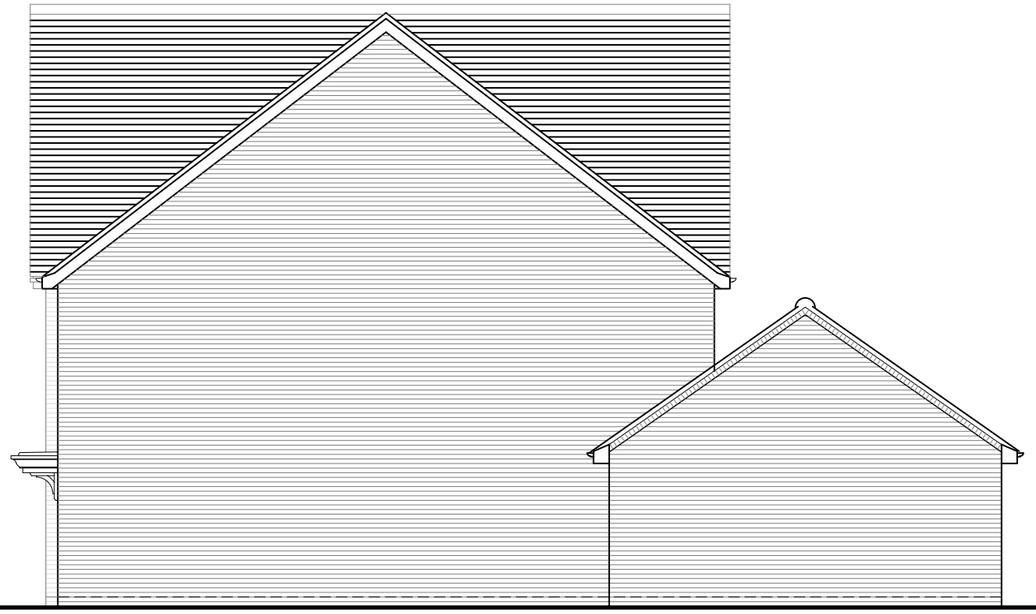

Side Elevation

SCALE 1:100@A3

0 1m 2m 3m 4m

REV	DATE	REVISION
P01	28.06.24	First Issue

REV	DATE	REVISION

DEVELOPMENT

PHASE 4
WORTHING ROAD
SOUTHWATER

DRAWN TJR

DATE JUNE 2024

DRAWING TITLE

PLOTS 139-140
ELEVATIONS

DRG NO. S830-INT-P4-XX-DR-K-005-130-139-140

REVISION

Berkeley
Designed for life

Berkeley Homes (Southern) Limited
Berkeley House, Bay Tree Avenue
Leatherhead
Surrey, KT22 7UE
Tel: (01372) 370400