
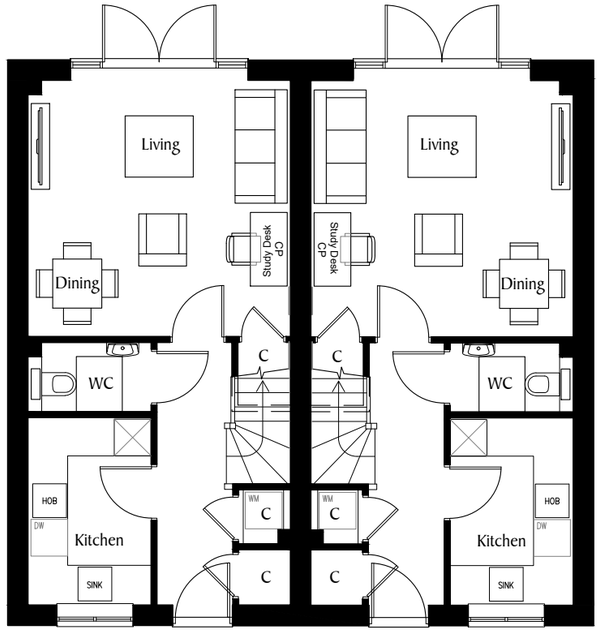


M2.2
Plot 39

M2.2
Plot 40

Ground Floor

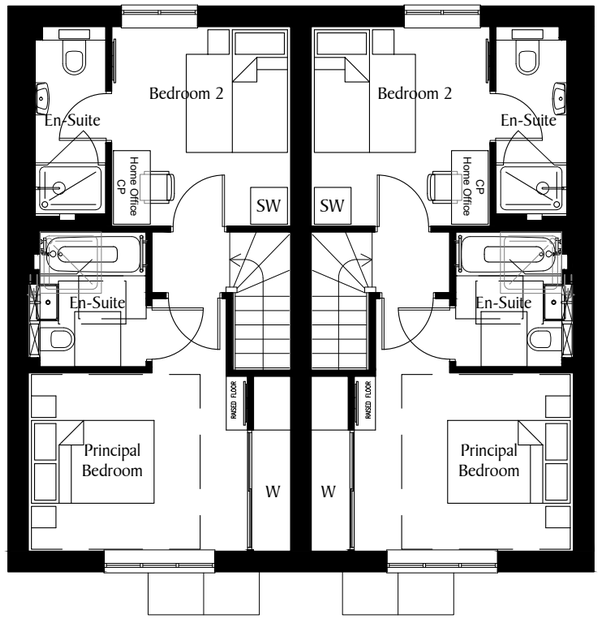

M2.2
Plot 39

M2.2
Plot 40

First Floor

SCALE 1:100@A3

0 1m 2m 3m 4m

REV	DATE	REVISION
P01	28.06.24	First Issue

REV	DATE	REVISION

DEVELOPMENT
PHASE 4
WORTHING ROAD
SOUTHWATER

DRAWING TITLE
PLOTS 39-40
FLOOR PLANS

DRAWN TJR

DATE JUNE 2024

DRG NO. S830-INT-P4-ZZ-DR-K-005-028-39-40

REVISION

Berkeley
Designed for life
Berkeley Homes (Southern) Limited
Berkeley House, Bay Tree Avenue
Leatherhead
Surrey, KT22 7UE
Tel: (01372) 370400