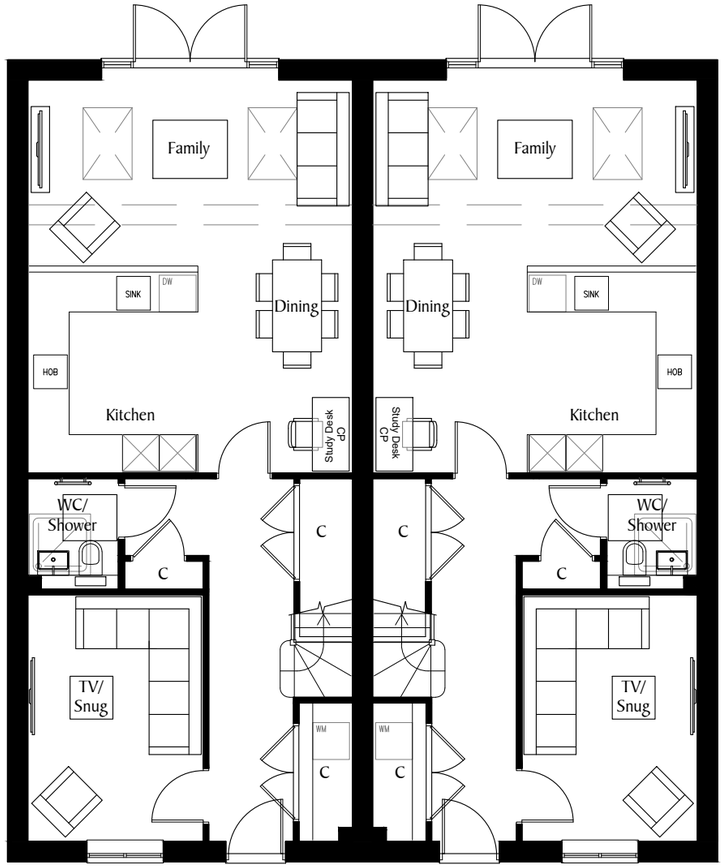

M3.9(ex)
Plot 94

M3.9(ex)
Plot 95

Ground Floor

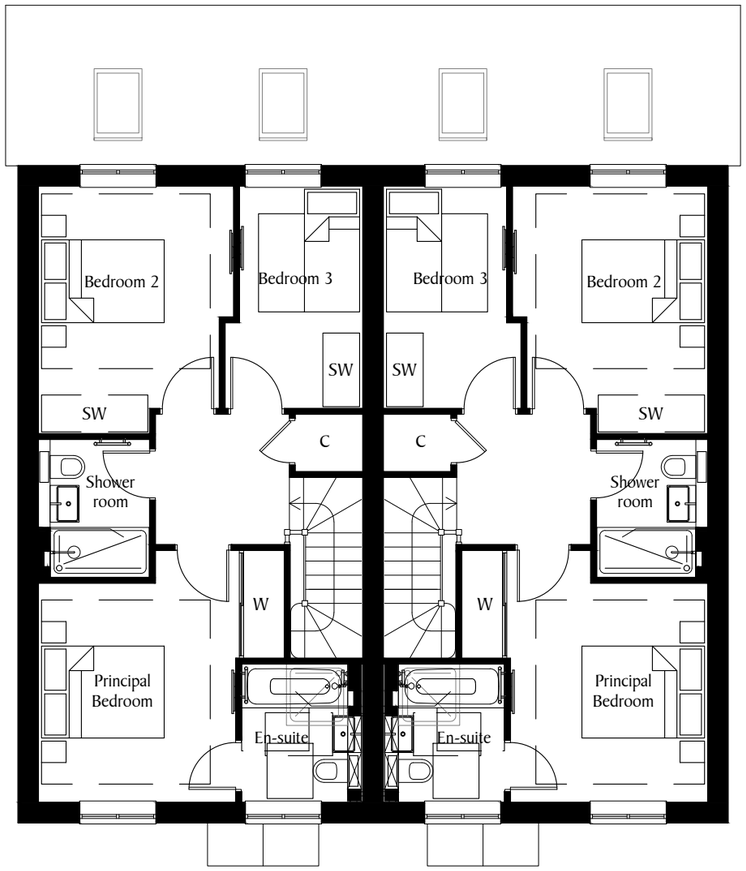

M3.9(ex)
Plot 94

M3.9(ex)
Plot 95

First Floor

SCALE 1:100@A3

0 1m 2m 3m 4m

REV	DATE	REVISION
P01	28.06.24	First Issue

REV	DATE	REVISION

DEVELOPMENT
PHASE 4
WORTHING ROAD
SOUTHWATER

DRAWN TJR
DATE JUNE 2024

DRAWING TITLE
PLOTS 94-95
FLOOR PLANS

DRG NO. S830-INT-P4-ZZ-DR-K-005-085-94-95
REVISION

Berkeley
Designed for life
Berkeley Homes (Southern) Limited
Berkeley House, Bay Tree Avenue
Leatherhead
Surrey, KT22 7UE
Tel: (01372) 370400