
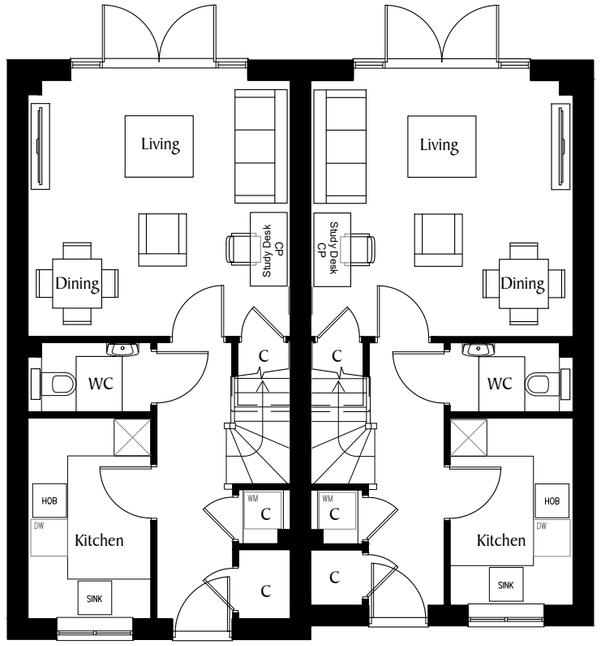


M2.2(ex)
Plot 126

M2.2
Plot 127

Ground Floor

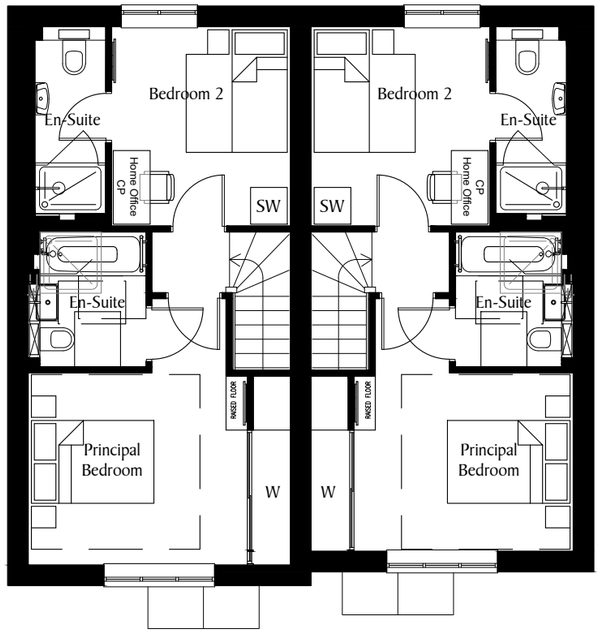

M2.2(ex)
Plot 126

M2.2
Plot 127

First Floor

SCALE 1:100@A3	REV	DATE	REVISION	REV	DATE	REVISION	DEVELOPMENT
0 1m 2m 3m 4m	P01	28.06.24	First Issue				PHASE 4 WORTHING ROAD SOUTHWATER

DRAWN TJR | DATE JUNE 2024

DRAWING TITLE
PLOTS 126-127
FLOOR PLANS

DRG NO. S830-INT-P4-ZZ-DR-K-005-115-126-127 | REVISION

Berkeley
Designed for life

Berkeley Homes (Southern) Limited
Berkeley House, Bay Tree Avenue
Leatherhead
Surrey, KT22 7UE
Tel: (01372) 370400