
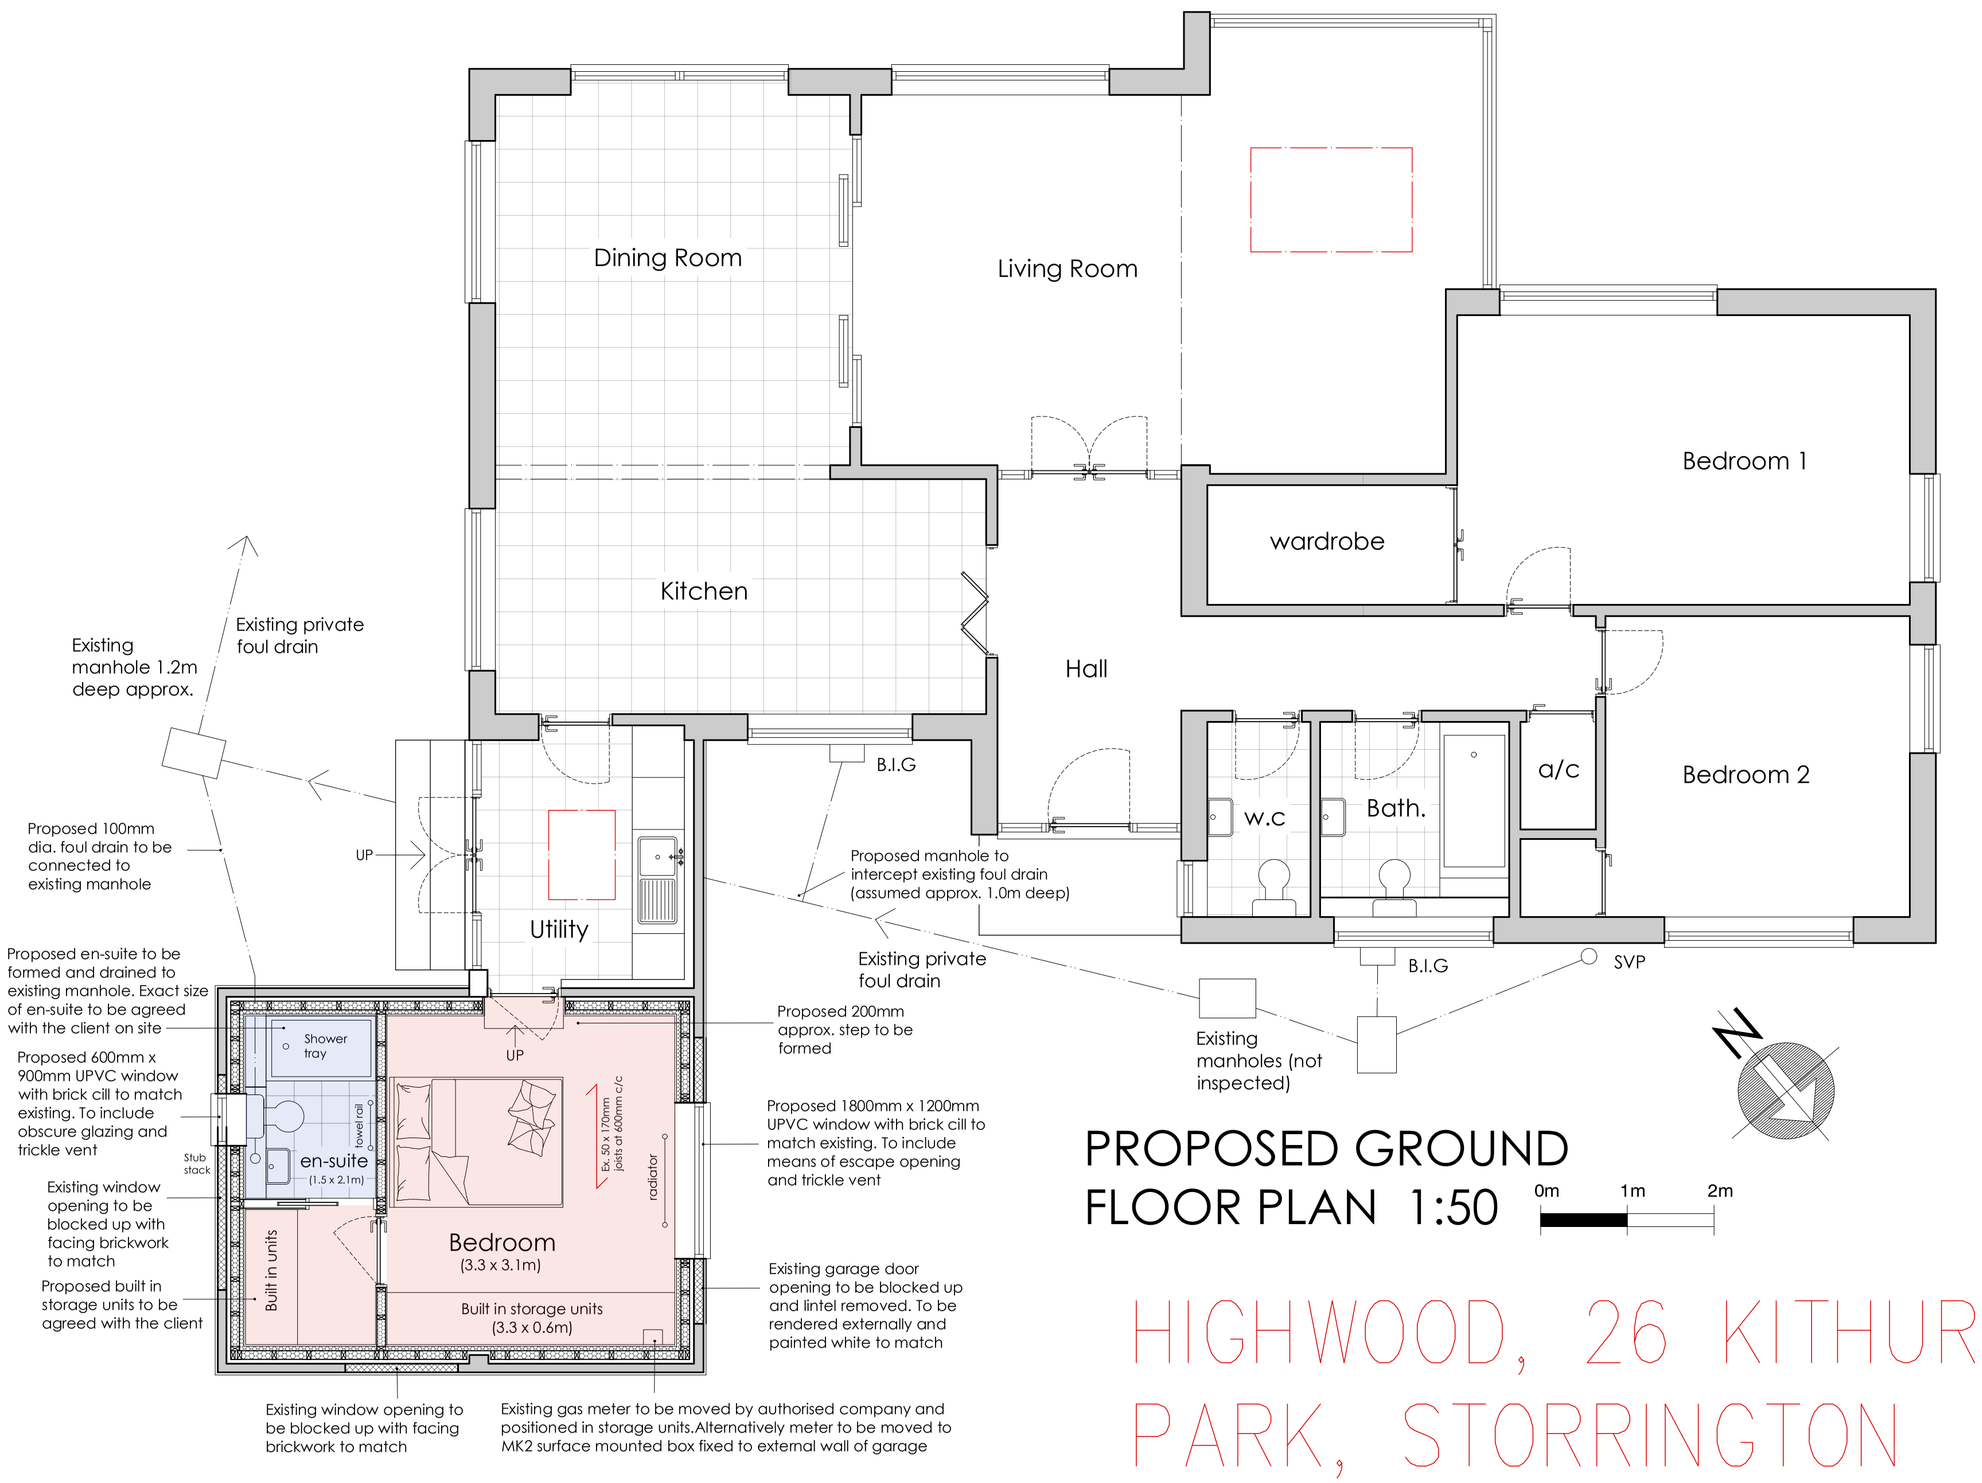


PROPOSED GROUND FLOOR PLAN 1:50

0m 1m 2m

PROPOSED WEST ELEVATION 1:100


0m 1m 2m 3m 4m

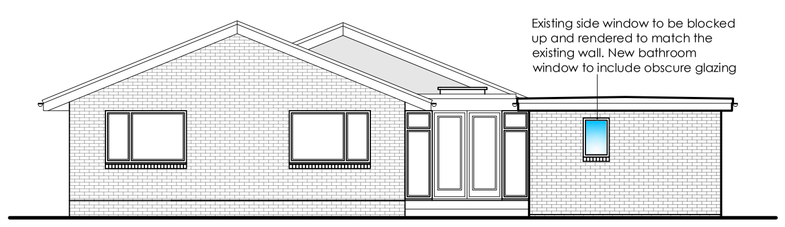

PROPOSED EAST ELEVATION 1:100


NOTE: The existing lintel over garage is to be removed and new Catnic lintel installed at a higher level

Existing garage door opening to be blocked up and rendered to match the existing wall. New white UPVC windows with brick cills to be installed to match.

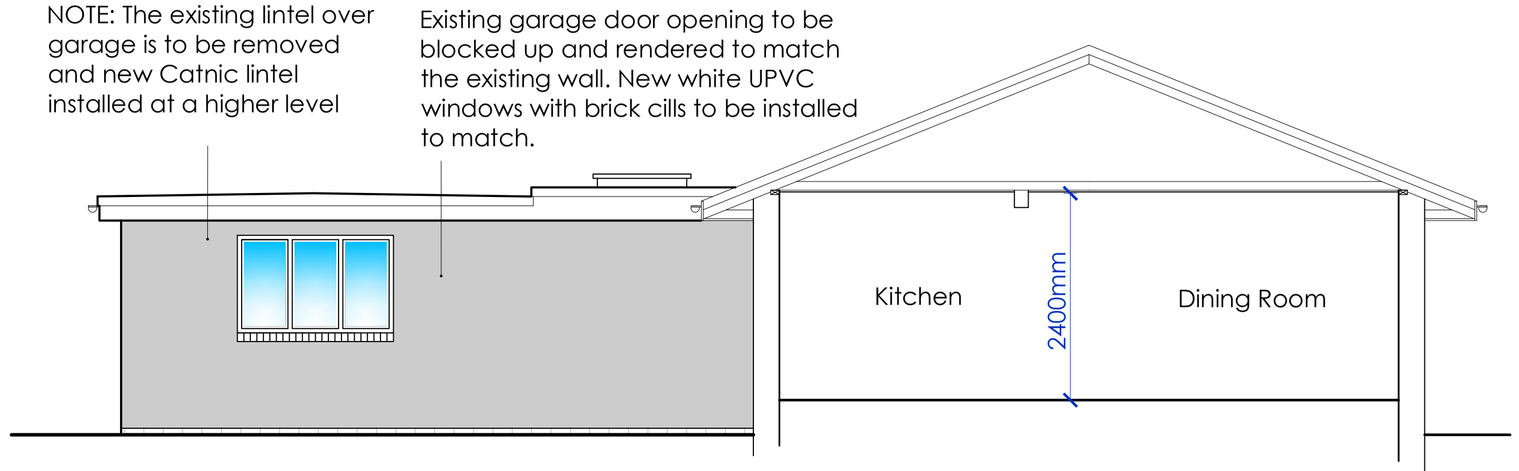


PROPOSED WEST SECTIONAL ELEVATION 1:50

0m 1m 2m

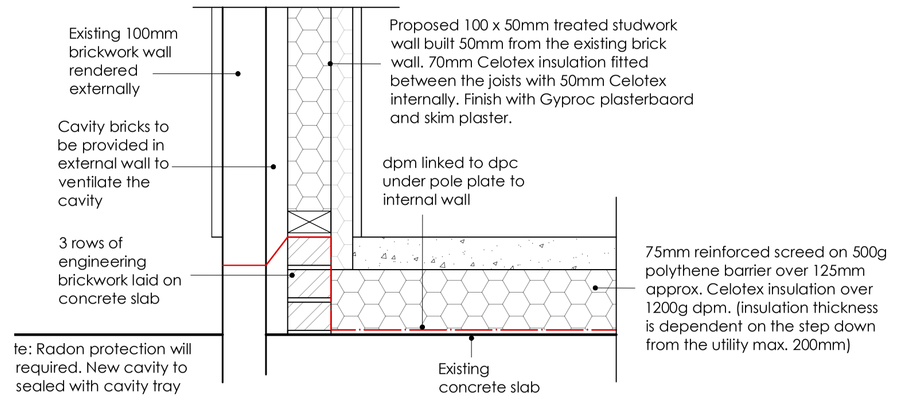


PROPOSED FLOOR / WALL DETAIL 1:10

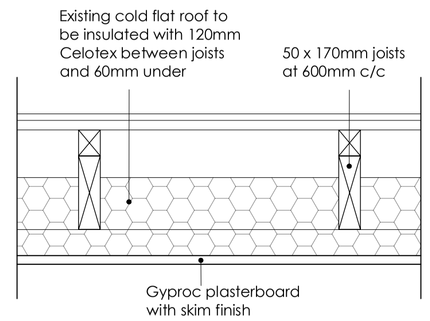

PROPOSED ROOF DETAIL 1:10

PROPOSED SECTION 1:50

0m 1m 2m

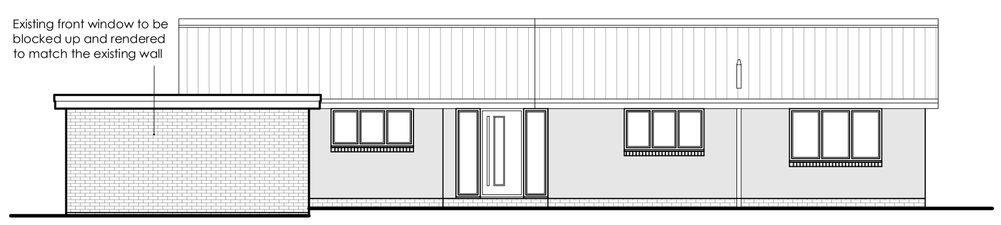

PROPOSED NORTH ELEVATION 1:100


0m 1m 2m 3m 4m

PROPOSED GARAGE CONVERSION

HIGHWOOD, 26 KITHURST PARK, STORRINGTON

In association with:

PADWICK BUILDERS LIMITED
Unit 2 Dove House, The Sinnocks,
West Chiltington, RH20 2JX
01798 815574 info@padwickbuilders.co.uk

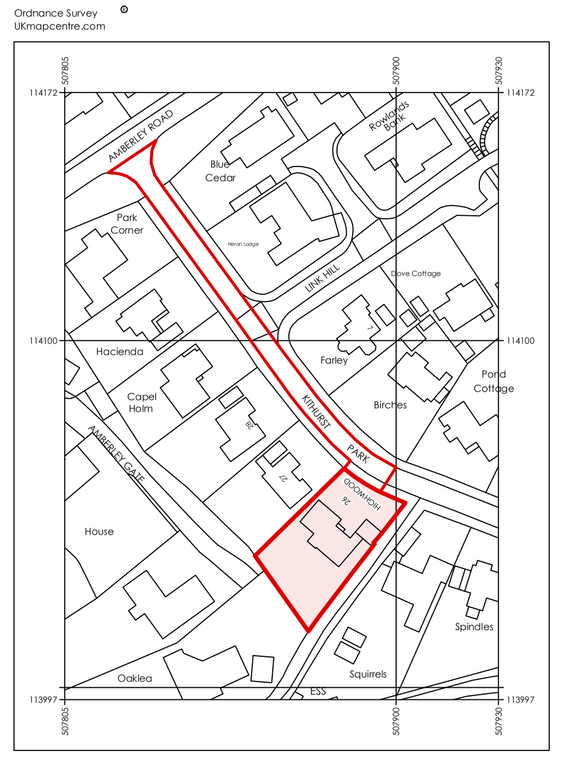

Serial number: 324973

Crown copyright and database right 2026
Ordnance Survey licence AC0000848283
Reproduction in whole or in part is prohibited without the prior permission of Ordnance Survey.

0 5 10 15 20 25 metres

N

LOCATION PLAN 1:1250

carl moore
architectural design
18 Parklands Avenue
Goring-By-Sea
West Sussex BN12 4NH
01903 533276
carl@cm-arch.co.uk

Address of Works:	HIGHWOOD, 26 KITHURST PARK STORRINGTON RH20 4JH
Drawing Title:	PROPOSED GARAGE CONVERSION
Paper Size/ Scale:	A1
Date:	JAN. 2026
Drawing Number:	HM-287-02
Revision:	Revision

General Notes:

1: Do not scale from these drawings (unless for planning purposes).
2: Drawings to be read in conjunction with the structural calculations and the building notes provided.
3: The client/ contractor is advised to read the separate notes and the details provided in the structural calculations regarding the CDM regulations.
4: The property owner is reminded to serve a Party Wall Notice on any adjoining owner should they need to do so under the requirements of the Party Wall Act 1996.
5: No work should be undertaken until all consents (Planning and Building Control) have been received and approved in writing. Any work undertaken without consent is done so at the clients risk.
6: All dimensions to be checked on site prior to ordering any materials, kitchens or bathrooms.
7: All existing foundations and lintels taking any additional loads are to be exposed and agreed with the Building Control Officer.