DWL 04a

LANDSCAPE SUPPLY - 2024-10-09

MATERIALS

ROOF WILL BE FINISHED WITH ALUMINIUM VERTICLE STRUCTS AT 400 CENTRES

ALUMINIUM SHEETING

WALLS WILL BE FINISHED WITH VERTICAL TIMBER CLADDING

VERTICAL TIMBER CLADDING

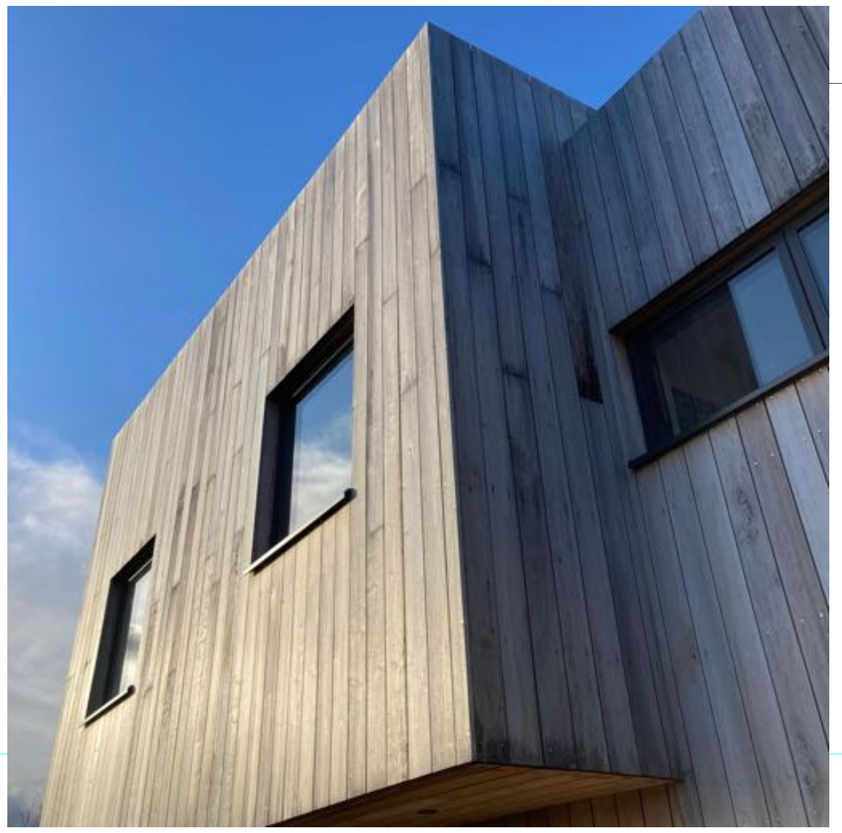

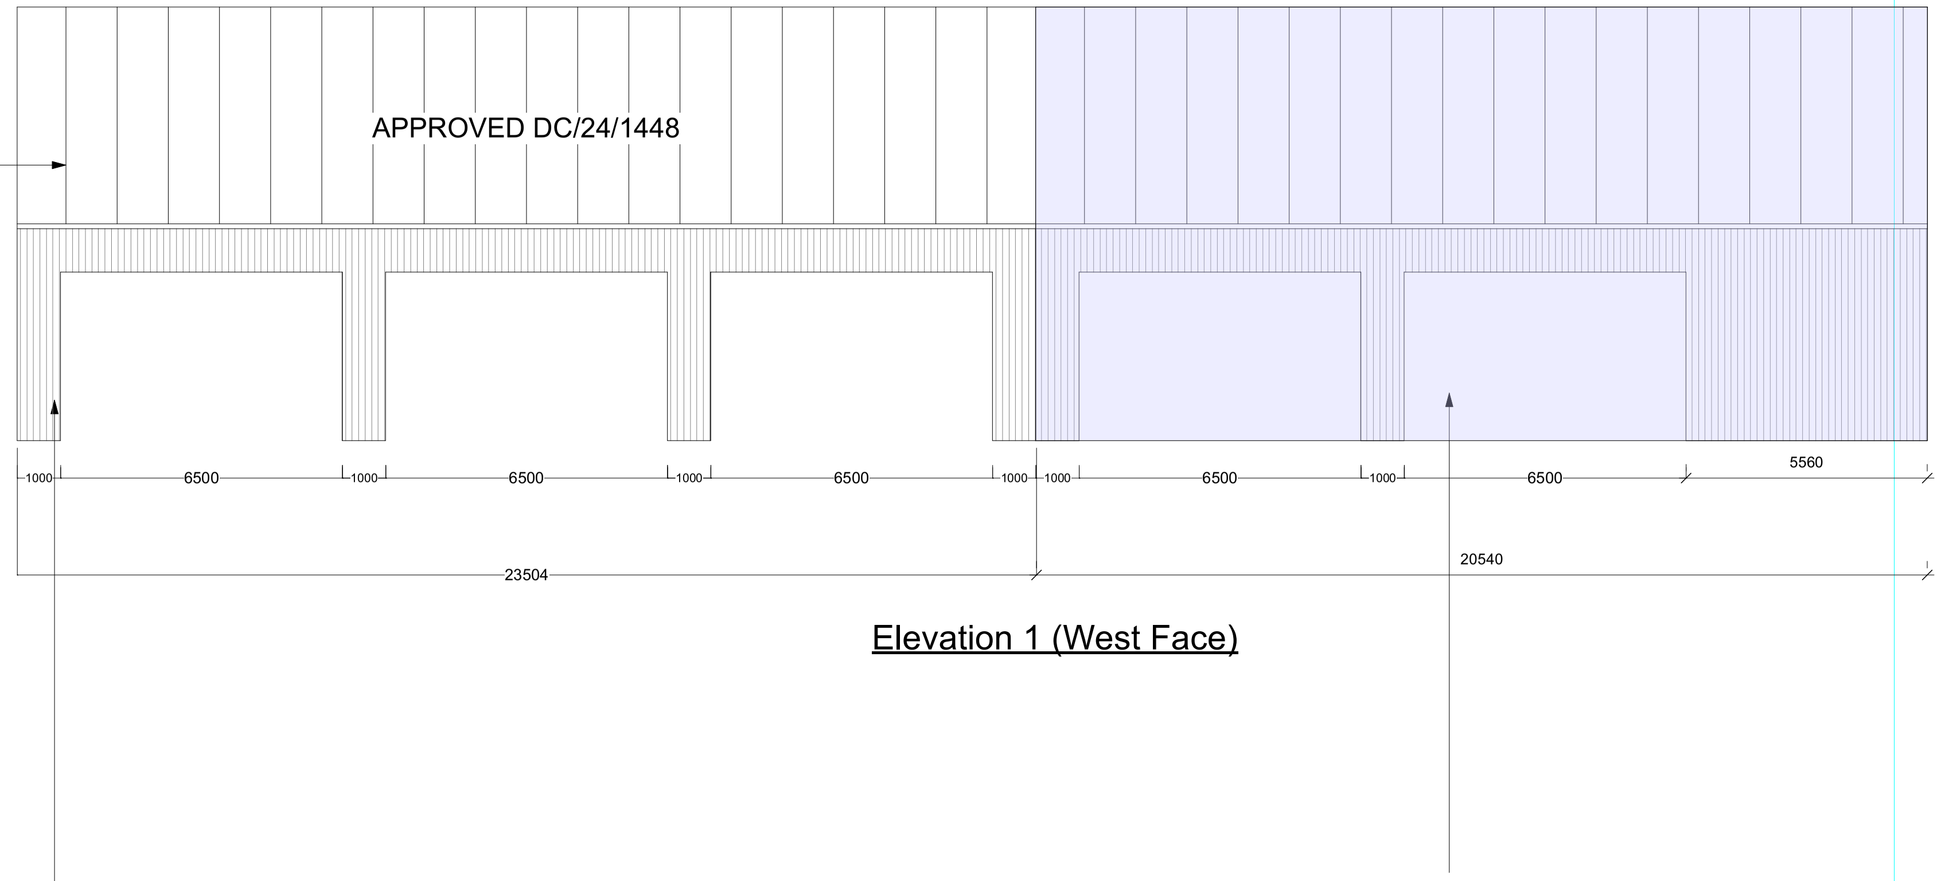

Elevation 1 (West Face)

ANTI CLIMB SECURITY FENCING AROUND SALES AREA.

ROLLER SHUTTER DOOR

JACK DUNCKLEY

MULTI AWARD WINNING DESIGN

WWW.JACKDUNCKLEY.COM

Birchfield Nursery
Kidders Lane
Henfield
West Sussex
BN5 9AB

Scale 1-100
unless otherwise stated

Paper Size: A1