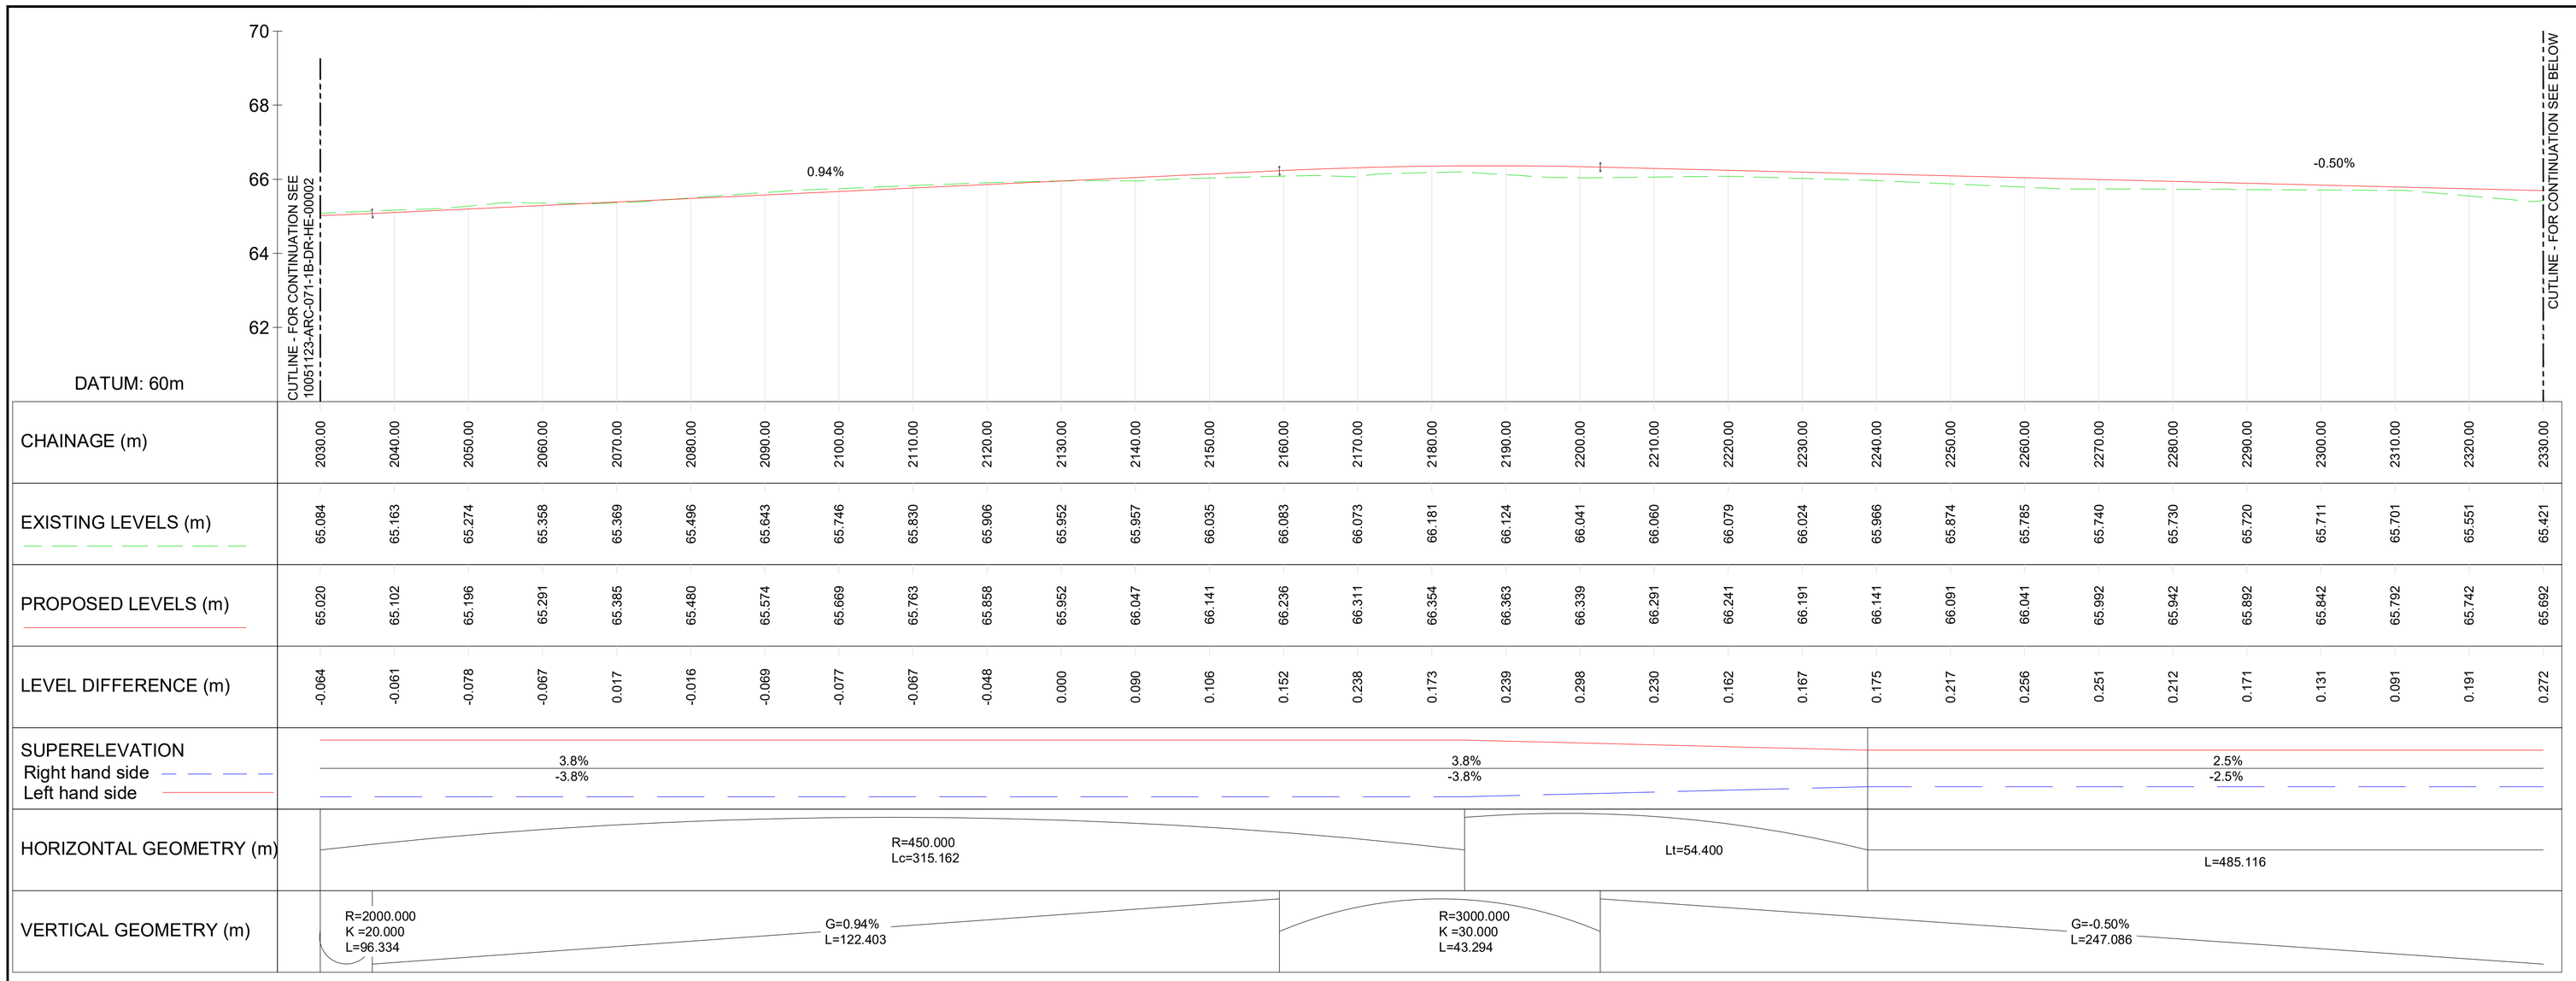

PHASE 1B MAINLINE CH: 2030.00 TO CH: 2330.00
SCALE:H 1:500,V 1:100

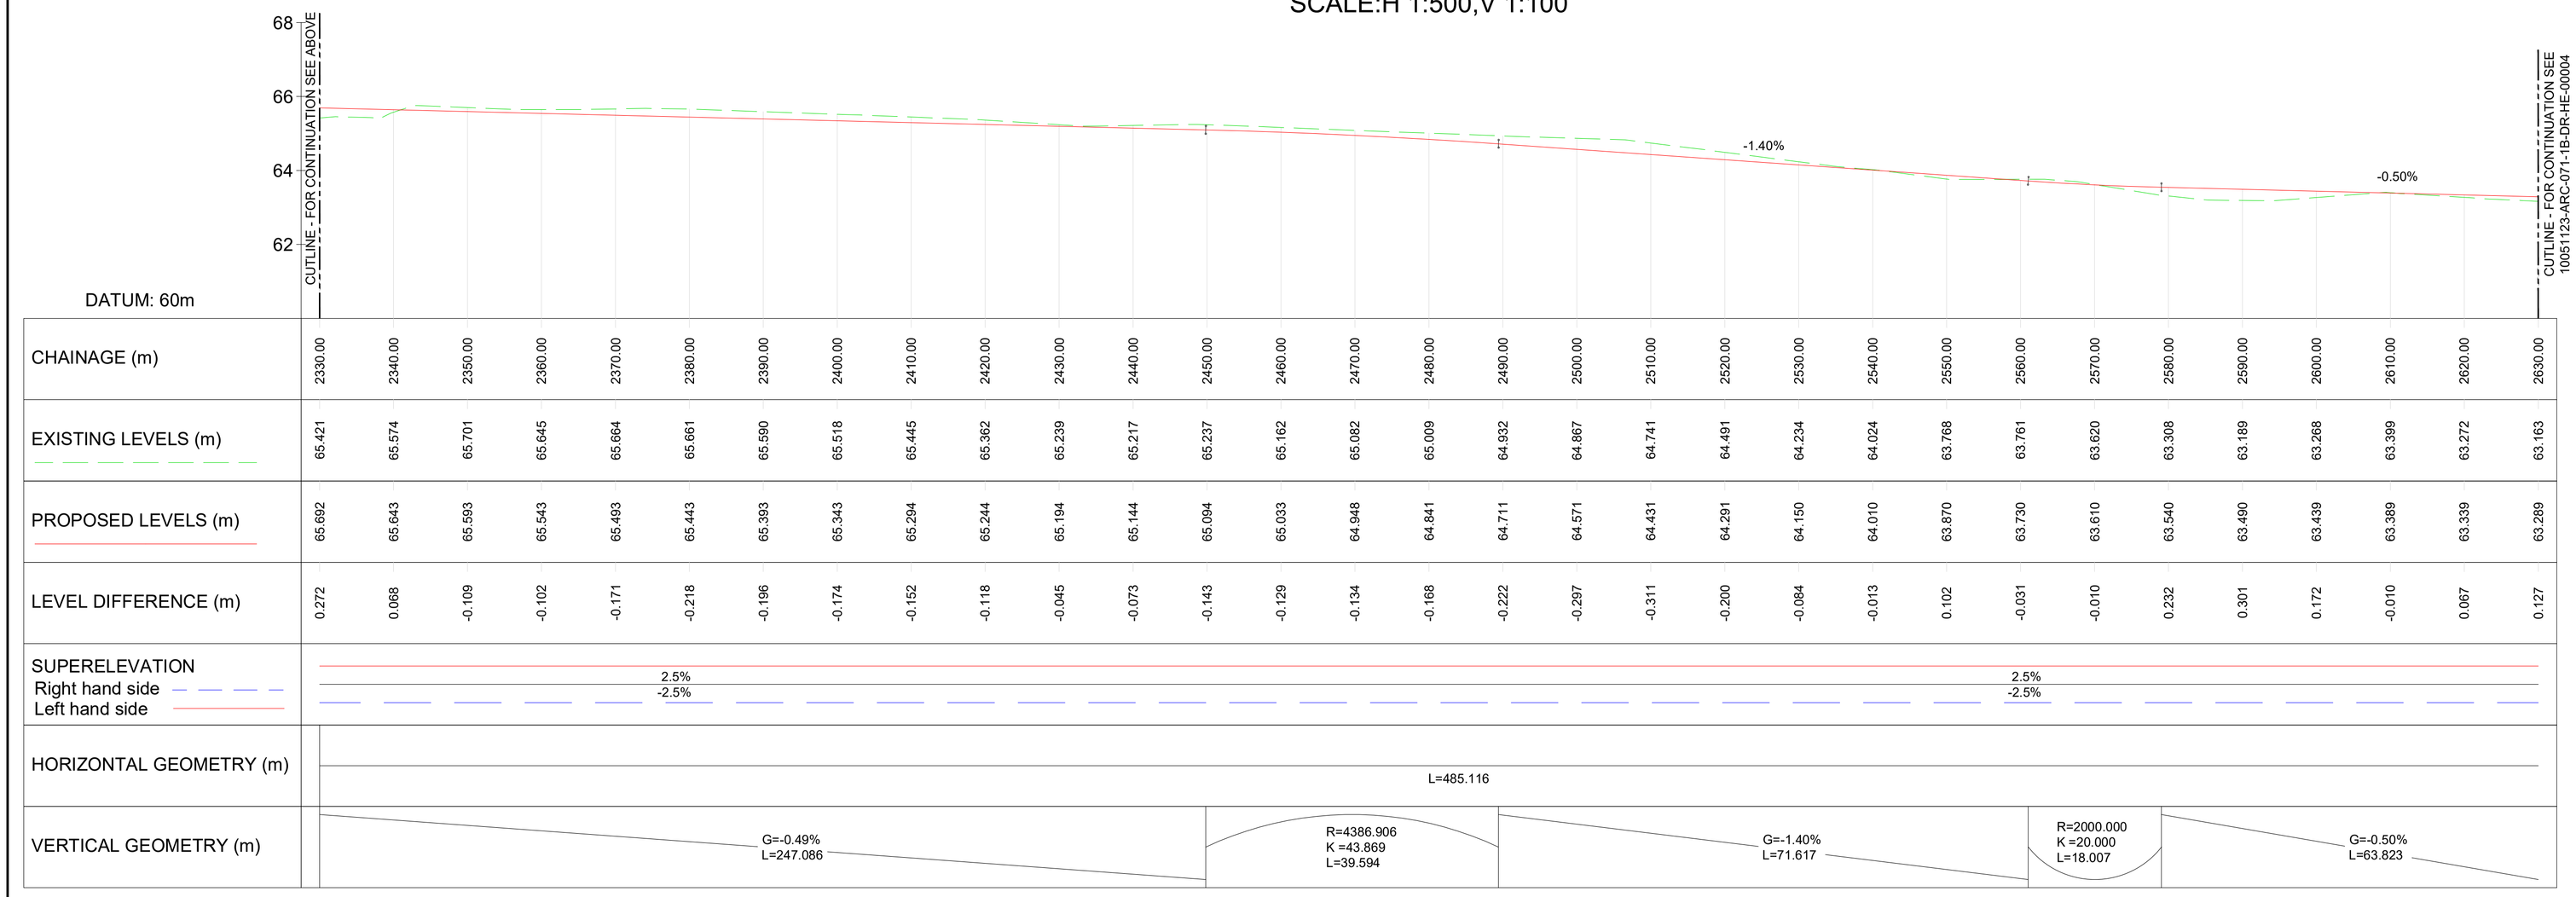

PHASE 1B MAINLINE CH: 2330.00 TO CH: 2630.00
SCALE:H 1:500,V 1:100

V 0 5 10 METRES
SCALE 1:100 (A1)
SCALE 1:200 (A3)

H 0 10 20 30 40 50 METRES
SCALE 1:500 (A1)
SCALE 1:1000 (A3)

NOTES:-
1. ALL DIMENSIONS ARE IN METRES UNLESS STATED OTHERWISE.
2. THIS DRAWING IS TO BE READ IN CONJUNCTION WITH 100 SERIES GENERAL ARRANGEMENT PLANS.
3. FOR GENERAL ARRANGEMENT DRAWING REFER 10051123-ARC-010-1B-DR-HE-00001 TO 00007.

LEGEND:-
EXISTING LEVELS
PROPOSED LEVELS
PROPOSED CULVERTS

Rev	Date	Description	Prod.	Chk.	Rev.	App.
P01	26/10/23	First Issue	SC	TC	AP	SD
P02	13/03/24	EIA Fix	TT	TC	AP	SD
P03	02/08/24	For Planning Application	TT	TC	AP	SD
P04	17/06/25	Issued for planning	VK	SP	AP	SD

Homes England

Project:
West of Ifield

Site
Ifield, Crawley
West Sussex

Client
Homes England
Arpley House, 110 Birchwood Boulevard
Birchwood,
Warrington
WA3 7QH

ARCADIS

Registered office:
80 Fenchurch Street
London
EC3M 4BY

Coordinating office:
80 Fenchurch Street
London
EC3M 4BY
Tel: 44 (0)20 7812 2000

www.arcadis.com
© Copyright reserved

Drawing Title:
WEST OF IFIELD
PHASE 1B HIGHWAY
LONG SECTION
SHEET 3 OF 6

Designed: T.Chaudhry	Signed: Digitally Signed	Date: 11/06/25
Produced: v.k	Signed: Digitally Signed	Date: 11/06/25
Checked: S.Panesar	Signed: Digitally Signed	Date: 11/06/25
Reviewed: A.Pegler	Signed: Digitally Signed	Date: 12/06/25
Approved: S.Davies	Signed: Digitally Signed	Date: 17/06/25
Design Stage: Detailed Design		
Original Size: A1	Grid: OS	Datum: AOD
Suitability Code: A3	Scale: 1:500	Project Number: 10051123

Suitability Description:
Definition Design Stage Complete
Authorized and Accepted

Drawing Number: 10051123 - ARC - 071 - 1B - DR - HE - 00003
Revision: P04

Print Date: 2025-06-17 15:54:37
C:\bms\arcadis-uk-09\dms57184\10051123-ARC-071-1B-DR-HE-00003.dwg