Planning Stage

Proposed Elevations

marlonhaus
Architecture • Sustainability

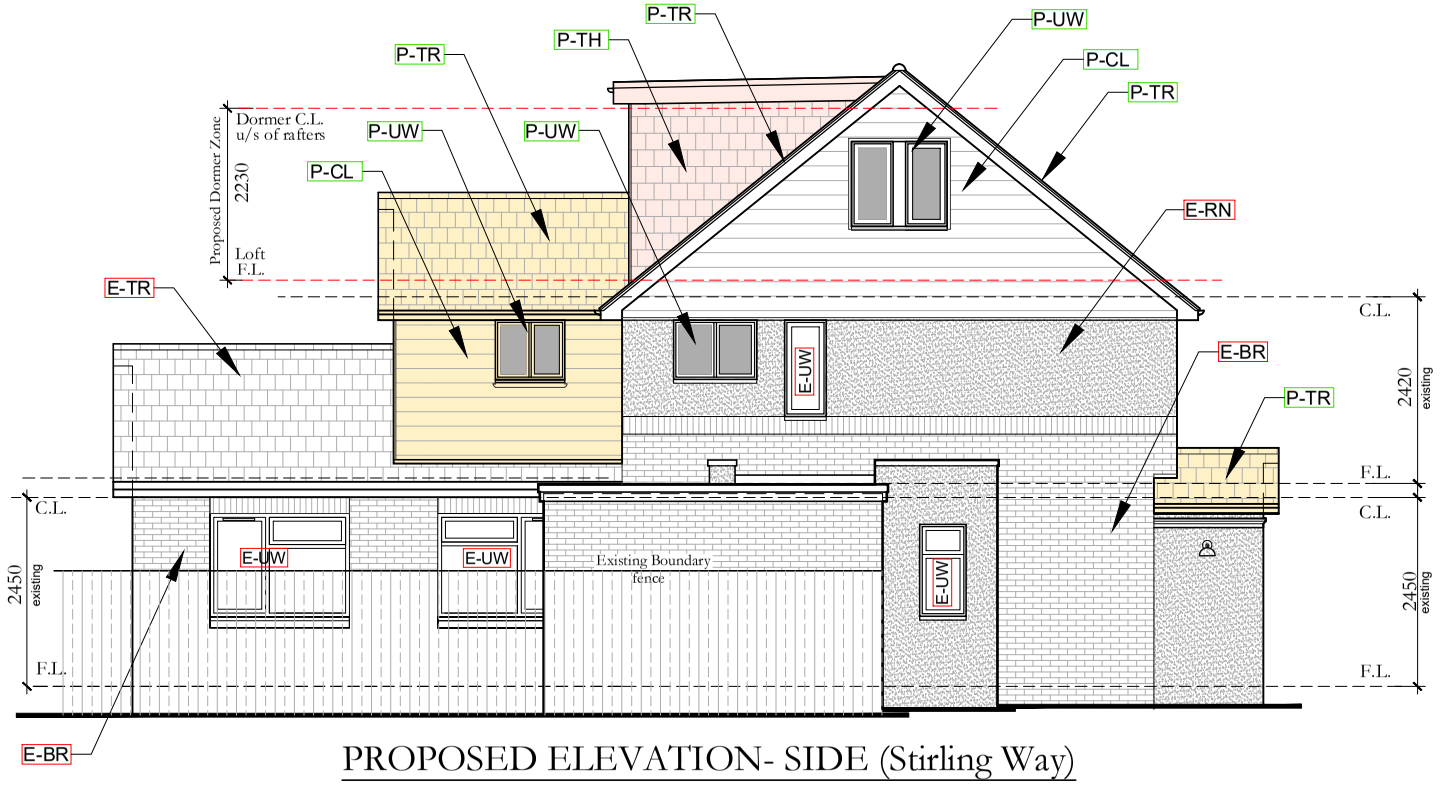

PROPOSED ELEVATION- SIDE (Stirling Way)

SCALE 1 : 100 @ A3

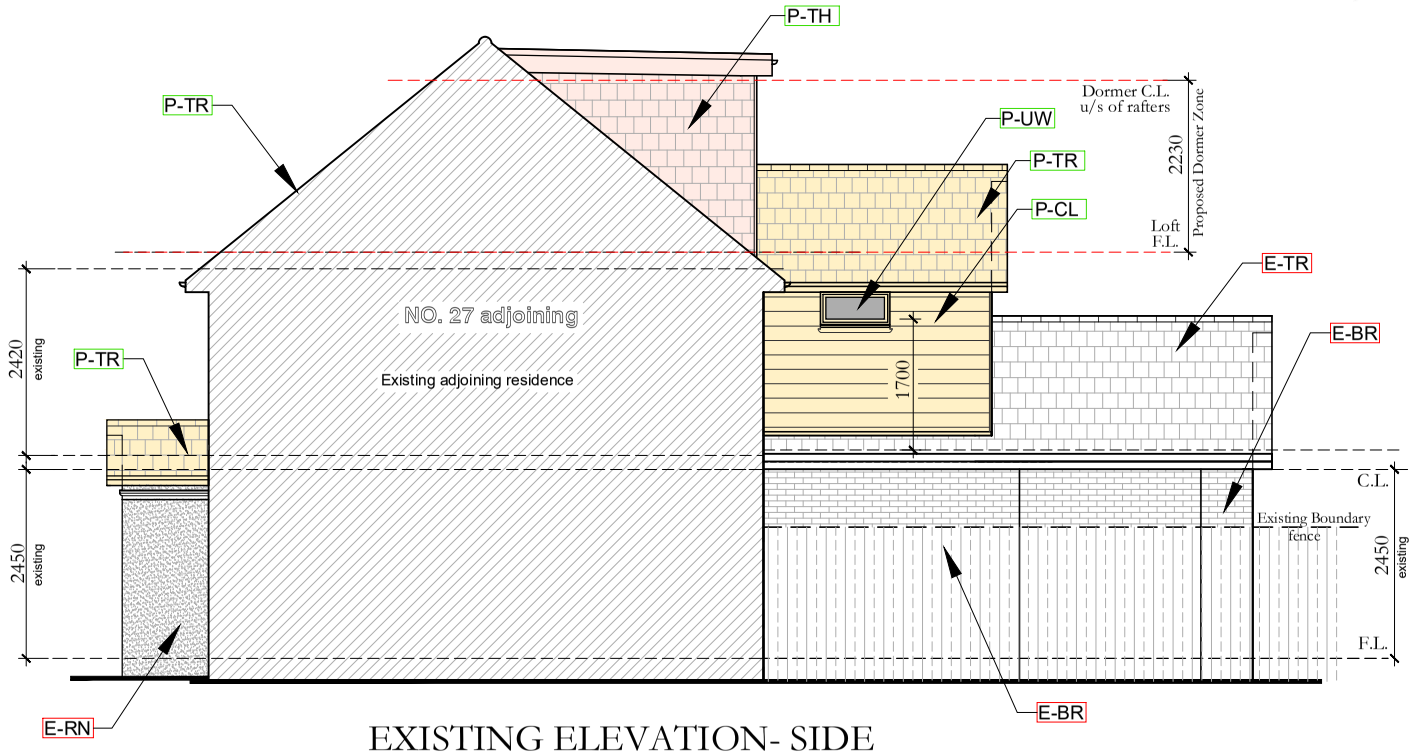

EXISTING ELEVATION- SIDE

SCALE 1 : 100 @ A3

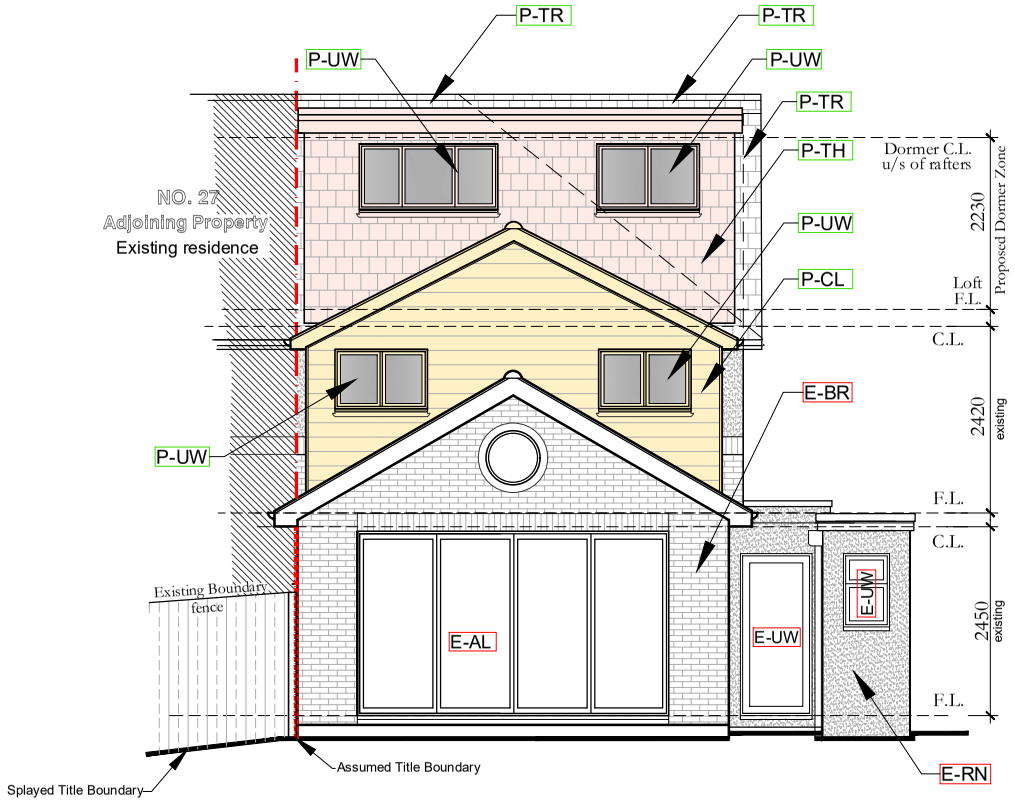

PROPOSED ELEVATION- REAR

SCALE 1 : 100 @ A3

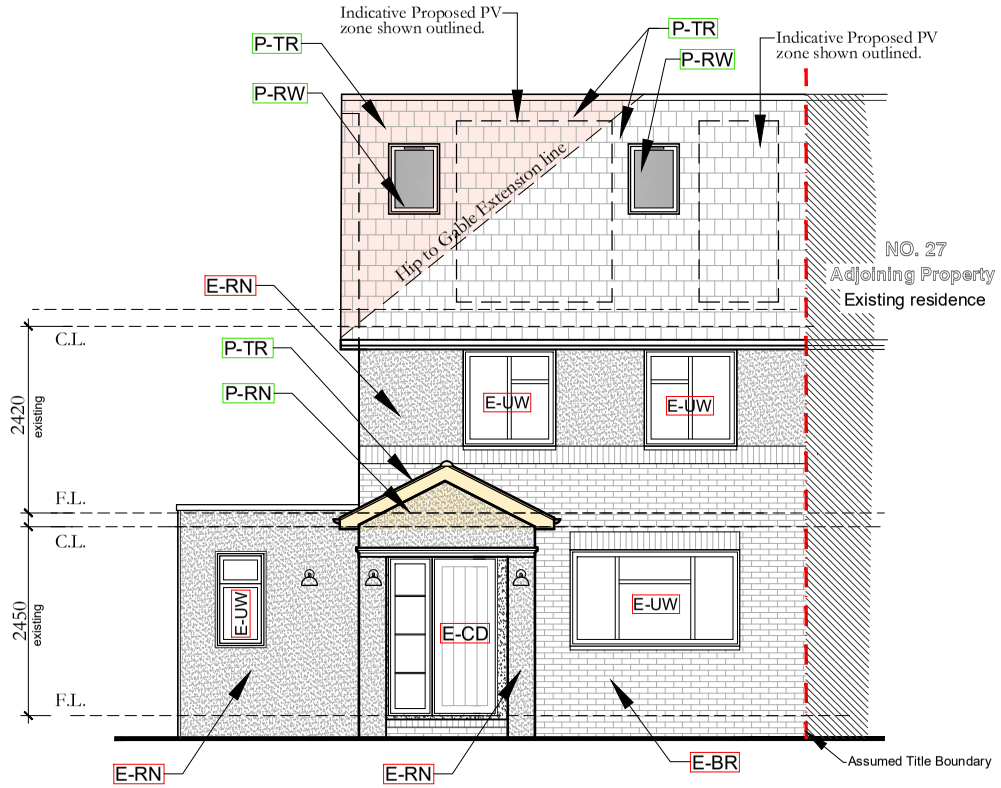

PROPOSED ELEVATION- FRONT

SCALE 1 : 100 @ A3

EXISTING MATERIALS DRAWING LEGEND

- E-BR Existing Face brickwork- Red Multi- Exact make tbc on site
- E-TR Existing Tiled roof- Tuscan-Multi roof tile
- E-RN Existing Render/Painted finish- Warm Grey or similar
- E-UW Existing UPVC Windows & Glass Doors- White Colour
- E-CD Existing Composite Door & Side Light- Dark Grey & White
- E-AL Existing Aluminium framed bi-fold door, dark grey

PROPOSED MATERIALS DRAWING LEGEND

- P-TR Proposed Tiled Roof- Santoff 20-20 to match Ground Floor extension roof tile or similar.
- P-CL Proposed Weatherboard Cladding, Dark Warm Grey or similar.
- P-TH Propsoed Tile hung Wall finish to Dormer Walls, to compliment roof tile.
- P-UW Proposed UPVC Windows & Glass Doors- Colour tbc
- P-RW Proposed Roof Window, Vlux or similar, Dark Grey

PROPOSED EXTENSION ZONE HATCHING LEGEND

- Proposed First Floor Extension zone and Porch roof zone, shown colour Hatched
- Proposed Rear Dormer to loft conversion Zone, shown colour Hatched.

1:100

2m 0 2m 4m 6m 8m 10m

Marlon Haus Ltd
Architecture - Sustainability
M: 07591 936671
E: mark@marlonhaus.com
W: www.marlonhaus.com
A: 25 Depot Road, Horsham RH13 5HE West Sussex

PROJECT: Proposed Extension, Dormer & Alterations
CLIENT: Mr M. Long & Mrs K. Tomuschat
AT : 25 Depot Road, Horsham RH13 5HE West Sussex

Job No: 25-00
Date: 04-01-26
Drawm By: M. Long
Issue: TP01

Issue amendment notes:

15-02-26 Final Planning Drawings, issued for Planning Application Submission.

© Owned by 'Marlon Haus Ltd'