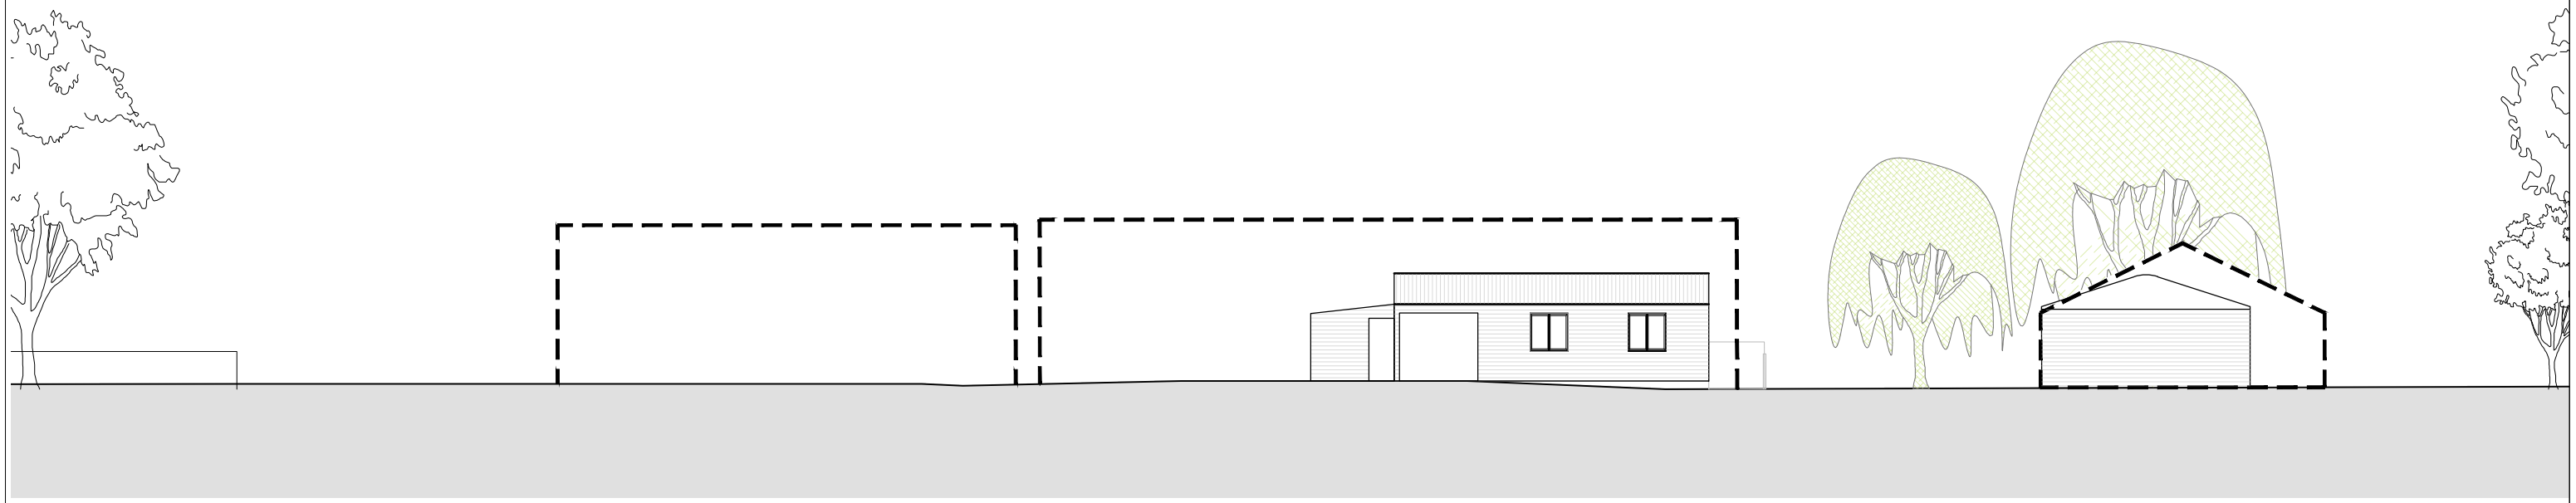

Note:
Drawings are based on Site Survey information issued by the client.
All dimensions shown are indicative and should be checked on site.

PLANNING

STARC Architects

LONDON
starc-architects.com

2m 4m 6m 8m 10m

REV.	NOTES:	DATE
..	..	..

TITLE: EXISTING SITE SECTION AA

PROJECT: GREENACRES

SCALE: 1:200 @ A3 .

DWG NO: 000_20

PROJ REF: 101

DATE: NOV 2024

REV: .

COPY RIGHT OF STARC ARCHITECTS. DO NOT SCALE. USE FIGURE DIMENSIONS ONLY. ALL DIMENSIONS TO BE CHECKED ON SITE AND ANY DISCREPENCIES TO BE REPORTED IMMEDIATELY. DRAWING SIZE A1.