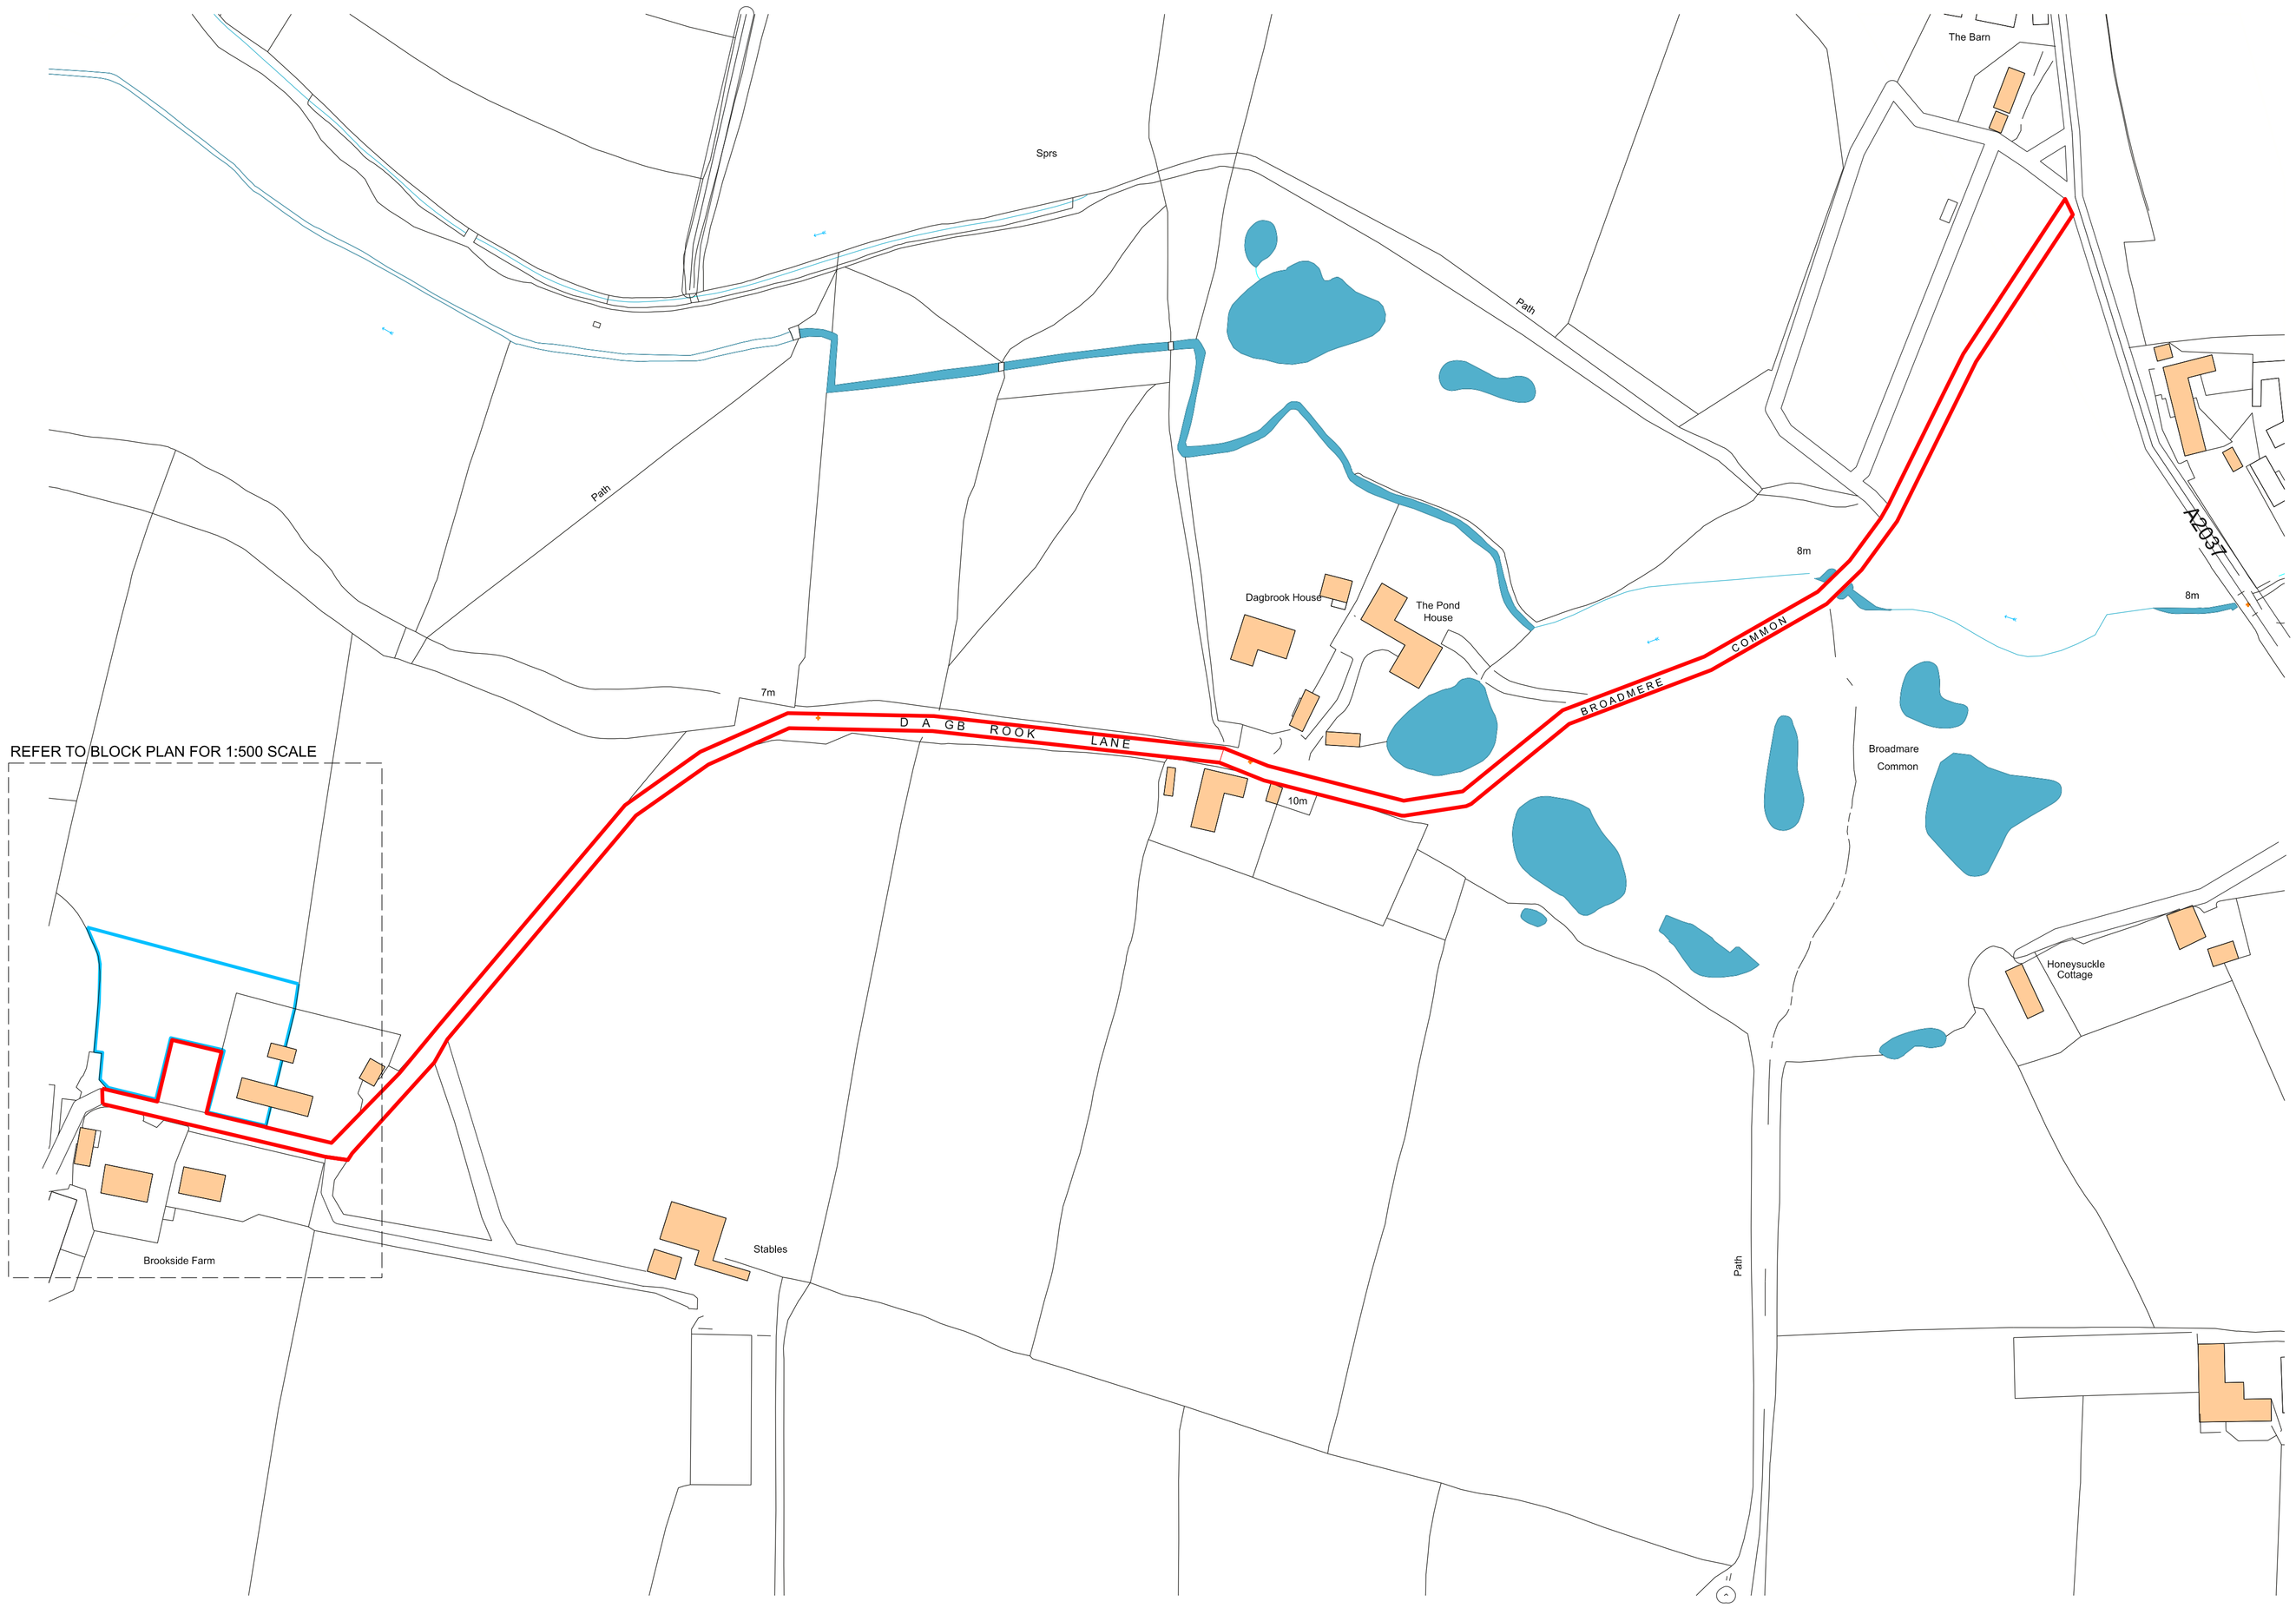

N

0 20 40 60 80 100M

SITE BOUNDARY

OTHER LAND OWNED BY APPLICANT

revision	date	
	07.01.2026	PLANNING

Andrew Paine Architecture

T 020 7207 5898
E studio@aparchitecture.co.uk
W www.aparchitecture.co.uk

job title

BROOKSIDE COTTAGE

drawing title

EXISTING SITE PLAN
- SHOWING ACCESS

scale	status
1:1250 at A1 1:2500 at A3	PLANNING

project	drawing	revision
25004	008	